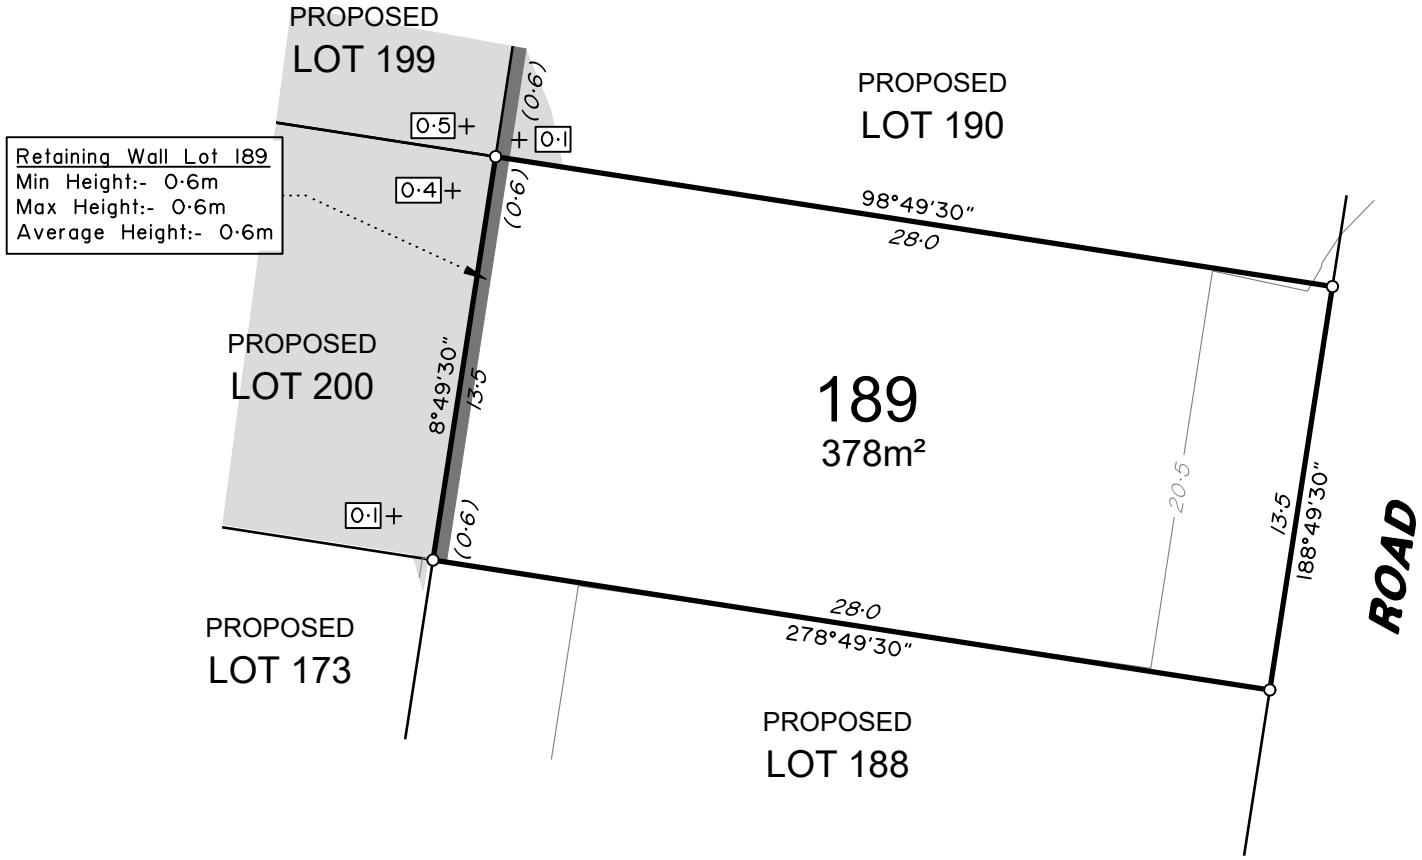

ADDITIONAL NOTES:
The Lot dimensions and area shown hereon are subject to final field survey and also to the requirements of Council and any other authority which may have requirements under any relevant legislation

Final surface contours shown hereon have been supplied by Egis.

Compaction of any fill material placed on this site shall be completed to level one inspection and testing services in accordance with AS3798-2007.

Depth of fill values are calculated to the lower of the pre-development surface and the ground surface from Survey.

Copyright © Veris Australia Pty Ltd February 2025.

0 — 12.5m 50 mm — 25m 100 mm — 37.5m 150 mm SCALE BAR

LEGEND

Final surface contours based on A.H.D. datum at an interval of 0.5m, shown as: —— 15·5 ——

Where applicable, areas to be filled are shown as:

Depth of fill, in metres, shown as:- +0·5

Retaining wall and retaining wall height, shown on the lower side of the wall, have been calculated from digital data supplied by Egis and shown as: (1.2)

Lilywood Landings
Stage 6
For
Lennium Group

IMPORTANT NOTES:
(These notes are an integral part of this plan)
This plan has been prepared for Lennium Group for the purposes of A Disclosure Plan Under the Land Sales Act 1984 (as amended).
It is not to be used by any other person or corporation or for any other purposes and is subject to the following limitations:

Please refer to the approved Development Application for conditions relating to the LOT and to approved Operational Works drawings for services location and possible easements.

THESE DESIGNS AND DRAWINGS ARE COPYRIGHT AND ARE NOT TO BE USED OR REPRODUCED WITHOUT THE WRITTEN PERMISSION OF VERIS

Data Sources
Cadastral Boundaries: 401871-LC01-L.dwg
Engineering Design: X_22-000082_6_BASE-20250130.dwg
Final Surface Contours: 22-000082-5-12-tin-design-20250130.dwg
Depth of Fill: 22-000082-5-12-depth-contour-0.1m-20250130.dwg
Retaining Walls: _22-000082_5-COMBINED-20250123.pdf

Issue	Revisions	Date	Drawn
A	Original	6/02/2025	TEM

Locality:	Lilywood
Local Authority:	Moreton Bay C. C.
Horizontal Meridian:	MGA, Zone56
Vertical Level Datum:	AHD
Scale:	1:250 @ A4
Designed:	Egis
Drawn:	TEM 9/07/2024
Checked:	DC
Plot Date:	11 Feb, 2025

Computer File Ref: 401871-St6-DP(A).dwg

DISCLOSURE PLAN of Proposed Lot 189 being part of Lot 9000 on SP347803

veris

BRISBANE (07) 3666 4700
WHITSUNDAYS (07) 4945 6600
MACKAY (07) 4957 9700
CAIRNS (07) 4252 9400
veris.com.au
ACN 615 735 727
Veris Australia Pty Ltd

Drawing No	Issue
401871-DP189	A

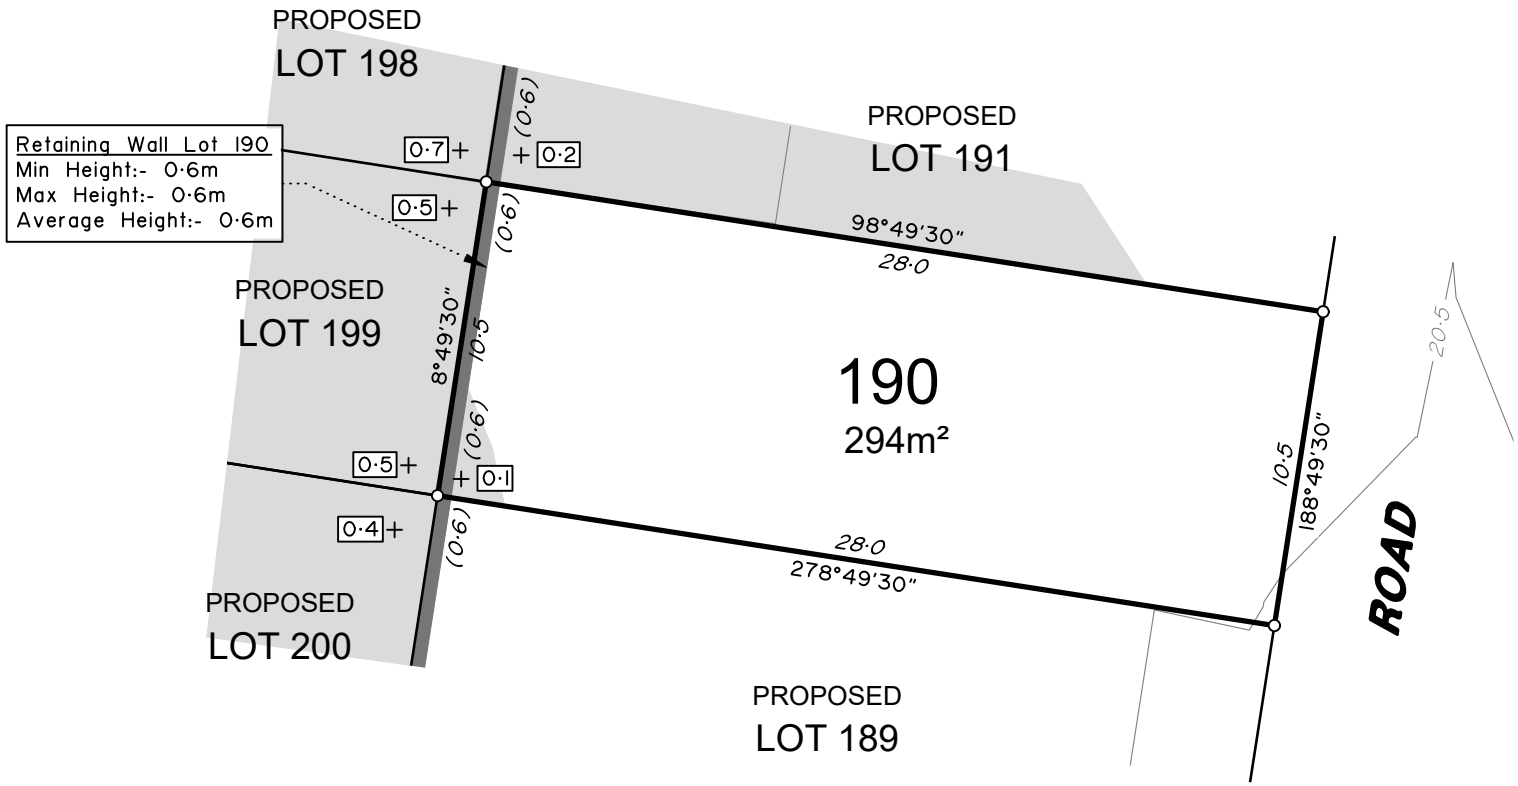

ADDITIONAL NOTES:
The Lot dimensions and area shown hereon are subject to final field survey and also to the requirements of Council and any other authority which may have requirements under any relevant legislation

Final surface contours shown hereon have been supplied by Egis.

Compaction of any fill material placed on this site shall be completed to level one inspection and testing services in accordance with AS3798-2007.

Depth of fill values are calculated to the lower of the pre-development surface and the ground surface from Survey.

Copyright © Veris Australia Pty Ltd February 2025.

LEGEND

Final surface contours based on A.H.D. datum at an interval of 0.5m, shown as: —— 15·5 ——

Where applicable, areas to be filled are shown as:

Depth of fill, in metres, shown as:- +0·5

Retaining wall and retaining wall height, shown on the lower side of the wall, have been calculated from digital data supplied by Egis and shown as: (1.2)

0 12.5m 25m 37.5m
50 mm 100 mm 150 mm SCALE BAR

Lilywood Landings
Stage 6
For
Lennium Group

IMPORTANT NOTES:
(These notes are an integral part of this plan)
This plan has been prepared for Lennium Group for the purposes of A Disclosure Plan Under the Land Sales Act 1984 (as amended).
It is not to be used by any other person or corporation or for any other purposes and is subject to the following limitations:

Please refer to the approved Development Application for conditions relating to the LOT and to approved Operational Works drawings for services location and possible easements.

THESE DESIGNS AND DRAWINGS ARE COPYRIGHT AND ARE NOT TO BE USED OR REPRODUCED WITHOUT THE WRITTEN PERMISSION OF VERIS

Data Sources
Cadastral Boundaries: 401871-LC01-L.dwg
Engineering Design: X_22-000082_6_BASE-20250130.dwg
Final Surface Contours: 22-000082-5-12-tin-design-20250130.dwg
Depth of Fill: 22-000082-5-12-depth-contour-0.1m-20250130.dwg
Retaining Walls: _22-000082_5-COMBINED-20250123.pdf

Issue	Revisions	Date	Drawn
A	Original	6/02/2025	TEM

Locality:	Lilywood
Local Authority:	Moreton Bay C. C.
Horizontal Meridian:	MGA, Zone56
Vertical Level Datum:	AHD
Scale:	1:250 @ A4
Designed:	Egis
Drawn:	TEM 9/07/2024
Checked:	DC
Plot Date:	11 Feb, 2025

Computer File Ref: 401871-St6-DP(A).dwg

DISCLOSURE PLAN of Proposed Lot 190 being part of Lot 9000 on SP347803

veris
BRISBANE (07) 3666 4700
WHITSUNDAYS (07) 4945 6600
MACKAY (07) 4957 9700
CAIRNS (07) 4252 9400
veris.com.au
ACN 615 735 727
Veris Australia Pty Ltd

Drawing No: 401871-DP190
Issue: A

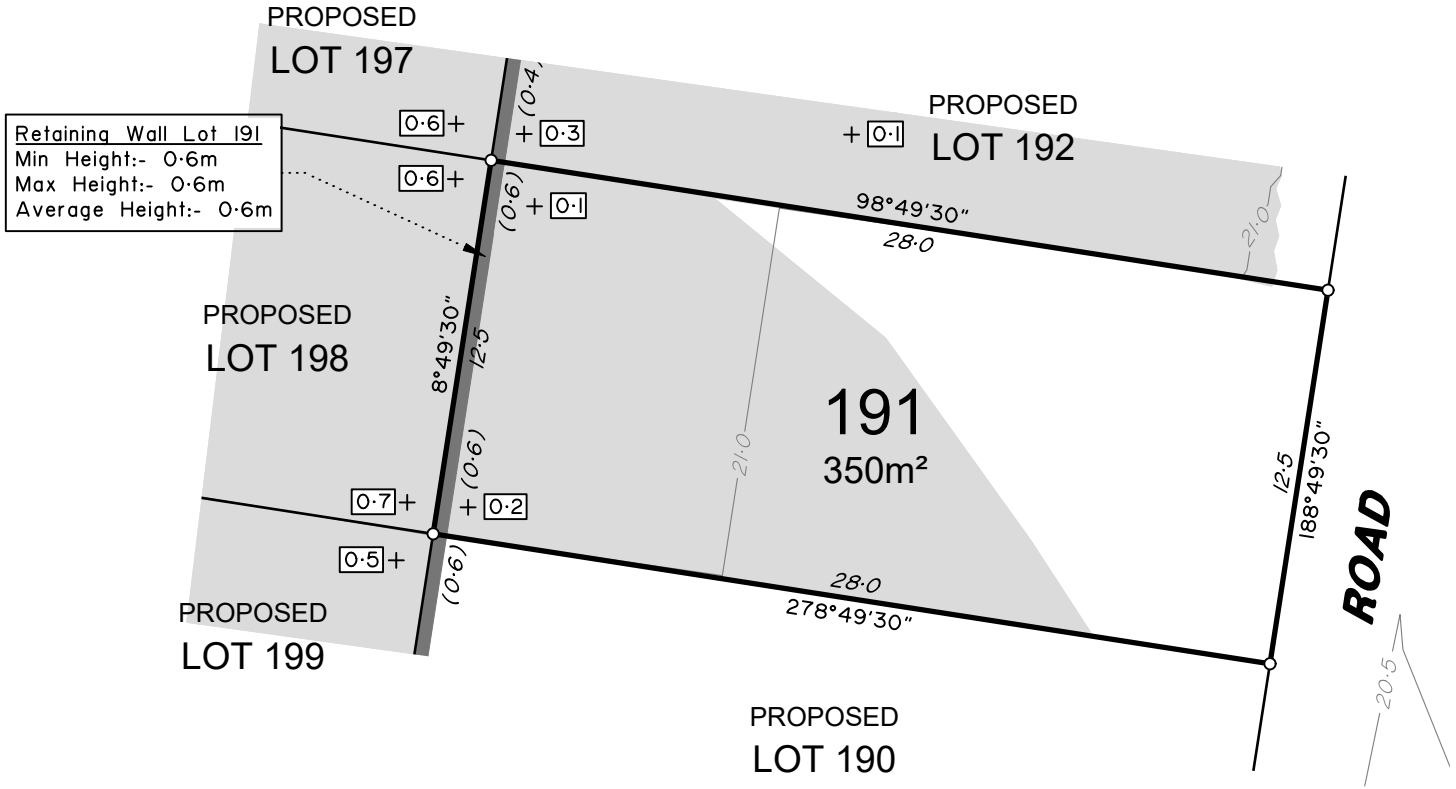

ADDITIONAL NOTES:
The Lot dimensions and area shown hereon are subject to final field survey and also to the requirements of Council and any other authority which may have requirements under any relevant legislation

Final surface contours shown hereon have been supplied by Egis.

Compaction of any fill material placed on this site shall be completed to level one inspection and testing services in accordance with AS3798-2007.

Depth of fill values are calculated to the lower of the pre-development surface and the ground surface from Survey.

Copyright © Veris Australia Pty Ltd February 2025.

LEGEND

Final surface contours based on A.H.D. datum at an interval of 0.5m, shown as: —— 15·5 ——

Where applicable, areas to be filled are shown as:

Depth of fill, in metres, shown as:- +0·5

Retaining wall and retaining wall height, shown on the lower side of the wall, have been calculated from digital data supplied by Egis and shown as: (1.2)

0 — 12.5m 50 mm — 25m 100 mm — 37.5m 150 mm SCALE BAR

Lilywood Landings
Stage 6
For
Lennium Group

IMPORTANT NOTES:
(These notes are an integral part of this plan)
This plan has been prepared for Lennium Group for the purposes of A Disclosure Plan Under the Land Sales Act 1984 (as amended).
It is not to be used by any other person or corporation or for any other purposes and is subject to the following limitations:

Please refer to the approved Development Application for conditions relating to the LOT and to approved Operational Works drawings for services location and possible easements.

THESE DESIGNS AND DRAWINGS ARE COPYRIGHT AND ARE NOT TO BE USED OR REPRODUCED WITHOUT THE WRITTEN PERMISSION OF VERIS

Data Sources
Cadastral Boundaries: 401871-LC01-L.dwg
Engineering Design: X_22-000082_6_BASE-20250130.dwg
Final Surface Contours: 22-000082-5-12-tin-design-20250130.dwg
Depth of Fill: 22-000082-5-12-depth-contour-0.1m-20250130.dwg
Retaining Walls: _22-000082_5-COMBINED-20250123.pdf

Issue	Revisions	Date	Drawn
A	Original	6/02/2025	TEM

Locality:	Lilywood
Local Authority:	Moreton Bay C. C.
Horizontal Meridian:	MGA, Zone56
Vertical Level Datum:	AHD
Scale:	1:250 @ A4
Designed:	Egis
Drawn:	TEM 9/07/2024
Checked:	DC
Plot Date:	11 Feb, 2025

Computer File Ref: 401871-St6-DP(A).dwg

DISCLOSURE PLAN of Proposed Lot 191 being part of Lot 9000 on SP347803

veris
BRISBANE (07) 3666 4700
WHITSUNDAYS (07) 4945 6600
MACKAY (07) 4957 9700
CAIRNS (07) 4252 9400
veris.com.au
ACN 615 735 727
Veris Australia Pty Ltd

Drawing No: 401871-DP191
Issue: A

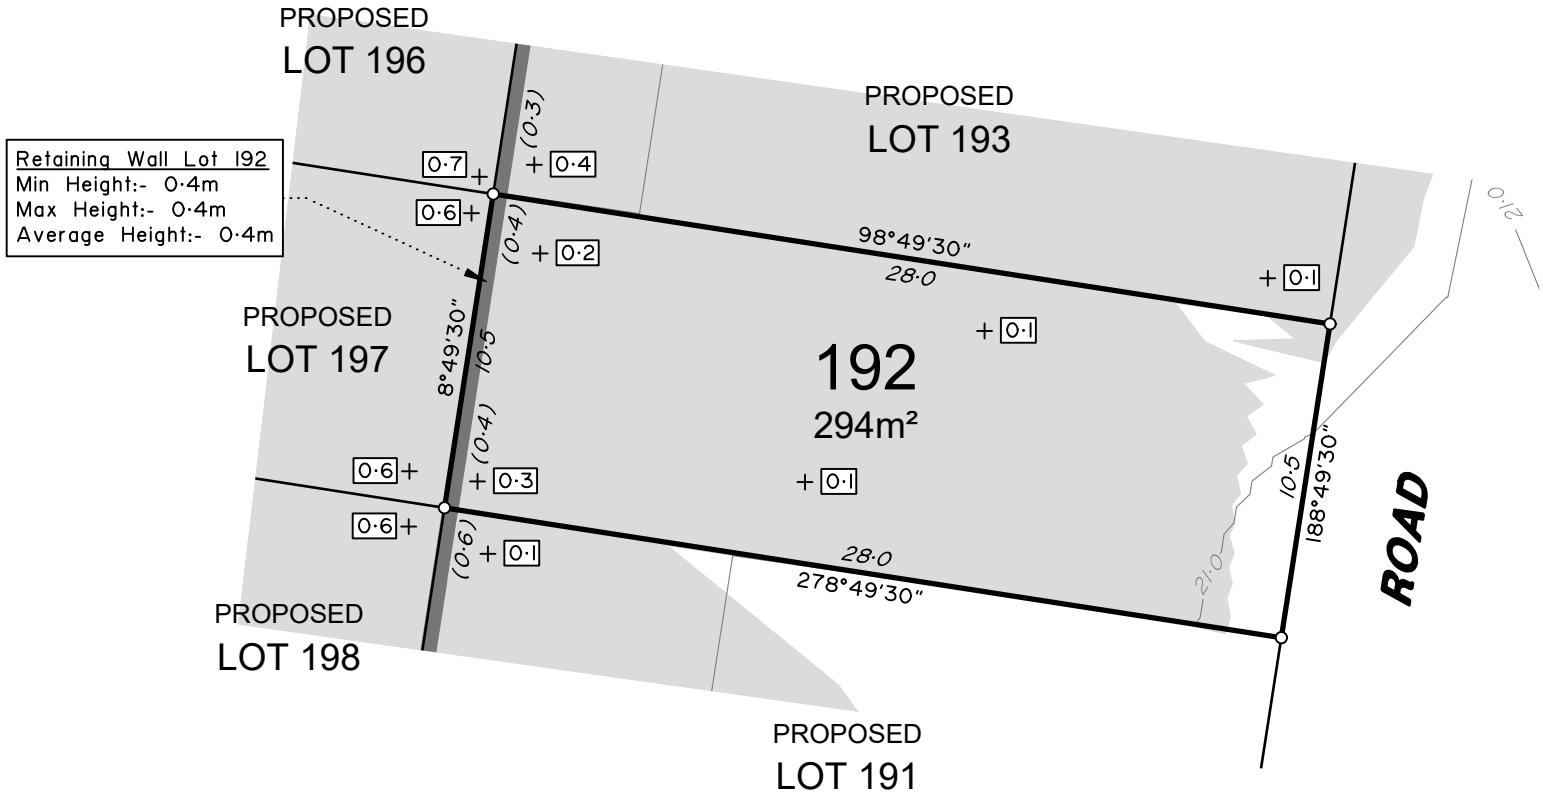

ADDITIONAL NOTES:
The Lot dimensions and area shown hereon are subject to final field survey and also to the requirements of Council and any other authority which may have requirements under any relevant legislation

Final surface contours shown hereon have been supplied by Egis.

Compaction of any fill material placed on this site shall be completed to level one inspection and testing services in accordance with AS3798-2007.

Depth of fill values are calculated to the lower of the pre-development surface and the ground surface from Survey.

Copyright © Veris Australia Pty Ltd February 2025.

0 — 12.5m 50 mm — 25m 100 mm — 37.5m 150 mm SCALE BAR

LEGEND

Final surface contours based on A.H.D. datum at an interval of 0.5m, shown as: —— 15·5 ——

Where applicable, areas to be filled are shown as:

Depth of fill, in metres, shown as:- +0·5

Retaining wall and retaining wall height, shown on the lower side of the wall, have been calculated from digital data supplied by Egis and shown as: (1.2)

Lilywood Landings
Stage 6
For
Lennium Group

IMPORTANT NOTES:
(These notes are an integral part of this plan)
This plan has been prepared for Lennium Group for the purposes of A Disclosure Plan Under the Land Sales Act 1984 (as amended).
It is not to be used by any other person or corporation or for any other purposes and is subject to the following limitations:

Please refer to the approved Development Application for conditions relating to the LOT and to approved Operational Works drawings for services location and possible easements.

THESE DESIGNS AND DRAWINGS ARE COPYRIGHT AND ARE NOT TO BE USED OR REPRODUCED WITHOUT THE WRITTEN PERMISSION OF VERIS

Data Sources
Cadastral Boundaries: 401871-LC01-L.dwg
Engineering Design: X_22-000082_6_BASE-20250130.dwg
Final Surface Contours: 22-000082-5-12-tin-design-20250130.dwg
Depth of Fill: 22-000082-5-12-depth-contour-0.1m-20250130.dwg
Retaining Walls: _22-000082_5-COMBINED-20250123.pdf

Issue	Revisions	Date	Drawn
A	Original	6/02/2025	TEM

Locality:	Lilywood
Local Authority:	Moreton Bay C. C.
Horizontal Meridian:	MGA, Zone56
Vertical Level Datum:	AHD
Scale:	1:250 @ A4
Designed:	Egis
Drawn:	TEM 9/07/2024
Checked:	DC
Plot Date:	11 Feb, 2025

Computer File Ref: 401871-St6-DP(A).dwg

DISCLOSURE PLAN of Proposed Lot 192 being part of Lot 9000 on SP347803

veris

BRISBANE (07) 3666 4700
WHITSUNDAYS (07) 4945 6600
MACKAY (07) 4957 9700
CAIRNS (07) 4252 9400
veris.com.au
ACN 615 735 727
Veris Australia Pty Ltd

Drawing No: 401871-DP192
Issue: A

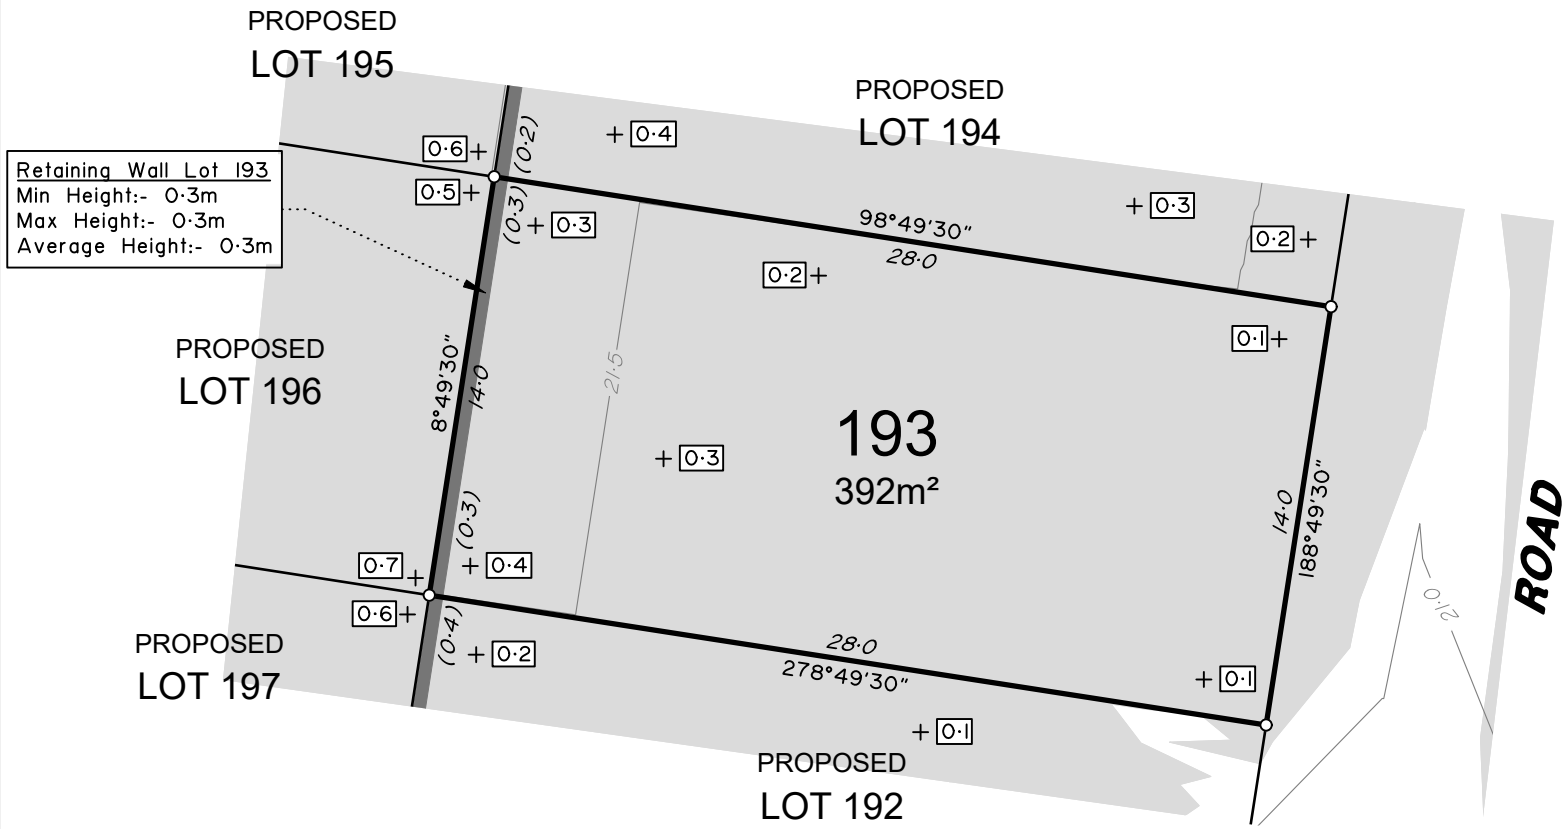

ADDITIONAL NOTES:
The Lot dimensions and area shown hereon are subject to final field survey and also to the requirements of Council and any other authority which may have requirements under any relevant legislation

Final surface contours shown hereon have been supplied by Egis.

Compaction of any fill material placed on this site shall be completed to level one inspection and testing services in accordance with AS3798-2007.

Depth of fill values are calculated to the lower of the pre-development surface and the ground surface from Survey.

Copyright © Veris Australia Pty Ltd February 2025.

LEGEND

Final surface contours based on A.H.D. datum at an interval of 0.5m, shown as: —— 15·5 ——

Where applicable, areas to be filled are shown as:

Depth of fill, in metres, shown as:- +0·5

Retaining wall and retaining wall height, shown on the lower side of the wall, have been calculated from digital data supplied by Egis and shown as: (1.2)

0 12.5m 25m 37.5m
50 mm 100 mm 150 mm SCALE BAR

Lilywood Landings
Stage 6
For
Lennium Group

IMPORTANT NOTES:
(These notes are an integral part of this plan)
This plan has been prepared for Lennium Group for the purposes of A Disclosure Plan Under the Land Sales Act 1984 (as amended).
It is not to be used by any other person or corporation or for any other purposes and is subject to the following limitations:

Please refer to the approved Development Application for conditions relating to the LOT and to approved Operational Works drawings for services location and possible easements.

THESE DESIGNS AND DRAWINGS ARE COPYRIGHT AND ARE NOT TO BE USED OR REPRODUCED WITHOUT THE WRITTEN PERMISSION OF VERIS

Data Sources
Cadastral Boundaries: 401871-LC01-L.dwg
Engineering Design: X_22-000082_6_BASE-20250130.dwg
Final Surface Contours: 22-000082-5-12-tin-design-20250130.dwg
Depth of Fill: 22-000082-5-12-depth-contour-0.1m-20250130.dwg
Retaining Walls: _22-000082_5-COMBINED-20250123.pdf

Issue	Revisions	Date	Drawn
A	Original	6/02/2025	TEM

Locality:	Lilywood
Local Authority:	Moreton Bay C. C.
Horizontal Meridian:	MGA, Zone56
Vertical Level Datum:	AHD
Scale:	1:250 @ A4
Designed:	Egis
Drawn:	TEM 9/07/2024
Checked:	DC
Plot Date:	11 Feb, 2025

Computer File Ref: 401871-St6-DP(A).dwg

DISCLOSURE PLAN
of Proposed Lot 193
being part of
Lot 9000
on SP347803

veris
BRISBANE (07) 3666 4700
WHITSUNDAYS (07) 4945 6600
MACKAY (07) 4957 9700
CAIRNS (07) 4252 9400
veris.com.au
ACN 615 735 727
Veris Australia Pty Ltd

Drawing No 401871-DP193
Issue A

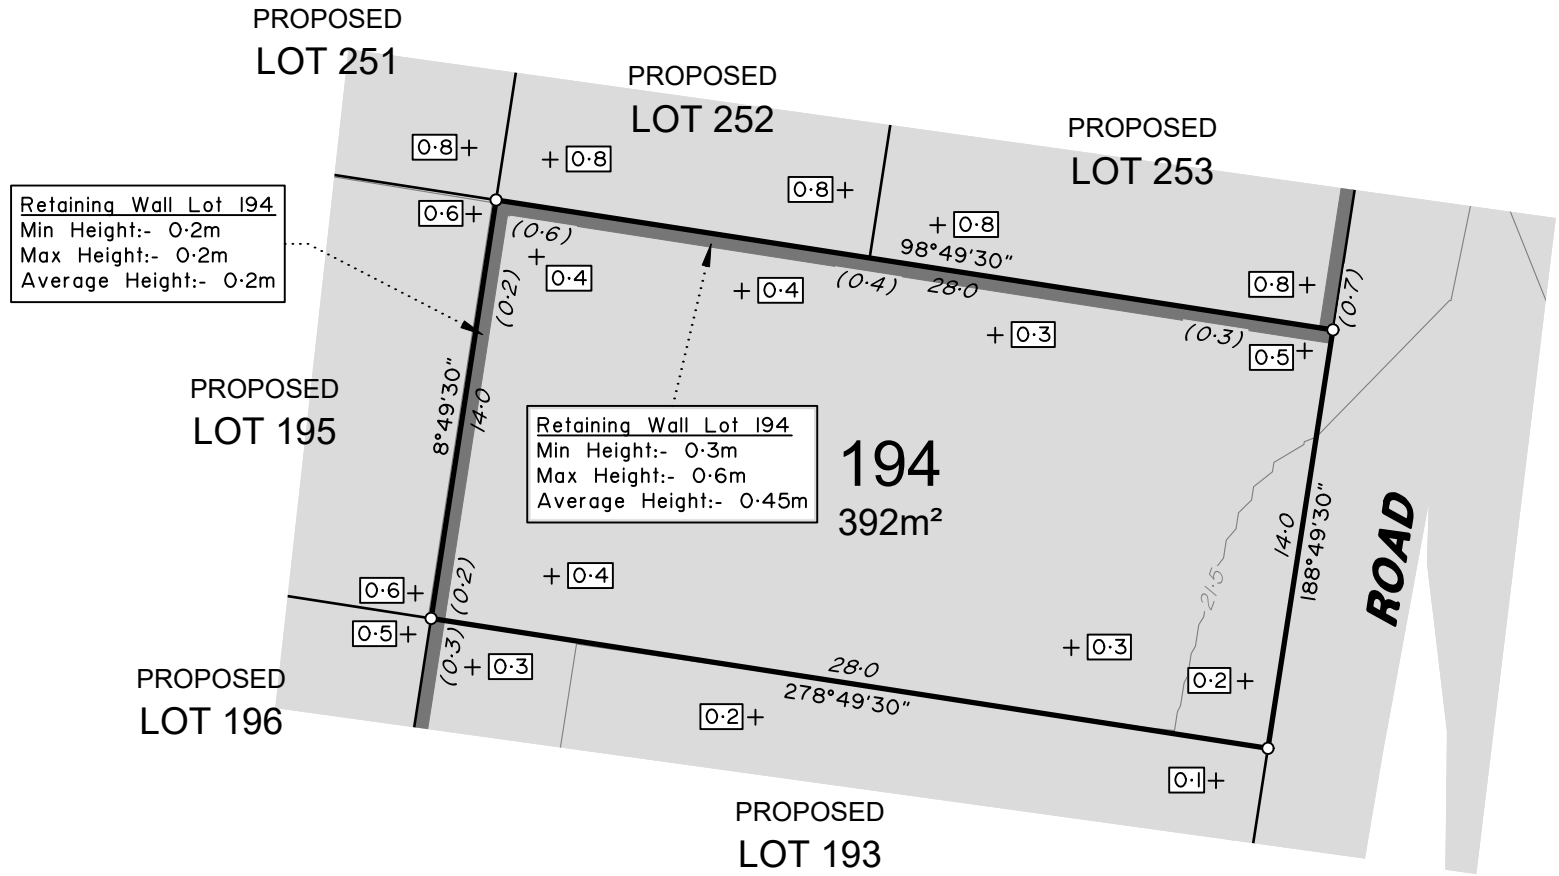

ADDITIONAL NOTES:
The Lot dimensions and area shown hereon are subject to final field survey and also to the requirements of Council and any other authority which may have requirements under any relevant legislation

Final surface contours shown hereon have been supplied by Egis.

Compaction of any fill material placed on this site shall be completed to level one inspection and testing services in accordance with AS3798-2007.

Depth of fill values are calculated to the lower of the pre-development surface and the ground surface from Survey.

Copyright © Veris Australia Pty Ltd February 2025.

0 — 12.5m 50 mm — 25m 100 mm — 37.5m 150 mm SCALE BAR

LEGEND

Final surface contours based on A.H.D. datum at an interval of 0.5m, shown as: —— 15·5 ——

Where applicable, areas to be filled are shown as:

Depth of fill, in metres, shown as:- +0·5

Retaining wall and retaining wall height, shown on the lower side of the wall, have been calculated from digital data supplied by Egis and shown as: (1.2)

Lilywood Landings Stage 6

For

Lennium Group

IMPORTANT NOTES:
(These notes are an integral part of this plan)
This plan has been prepared for Lennium Group for the purposes of A Disclosure Plan Under the Land Sales Act 1984 (as amended).
It is not to be used by any other person or corporation or for any other purposes and is subject to the following limitations:

Please refer to the approved Development Application for conditions relating to the LOT and to approved Operational Works drawings for services location and possible easements.

THESE DESIGNS AND DRAWINGS ARE COPYRIGHT AND ARE NOT TO BE USED OR REPRODUCED WITHOUT THE WRITTEN PERMISSION OF VERIS

Data Sources
Cadastral Boundaries: 401871-LC01-L.dwg
Engineering Design: X_22-000082_6_BASE-20250130.dwg
Final Surface Contours: 22-000082-5-12-tin-design-20250130.dwg
Depth of Fill: 22-000082-5-12-depth-contour-0.1m-20250130.dwg
Retaining Walls: _22-000082_5-COMBINED-20250123.pdf

Issue	Revisions	Date	Drawn
A	Original	6/02/2025	TEM

Locality:	Lilywood
Local Authority:	Moreton Bay C. C.
Horizontal Meridian:	MGA, Zone56
Vertical Level Datum:	AHD
Scale:	1:250 @ A4
Designed:	Egis
Drawn:	TEM 9/07/2024
Checked:	DC
Plot Date:	11 Feb, 2025

Computer File Ref: 401871-St6-DP(A).dwg

DISCLOSURE PLAN of Proposed Lot 194 being part of Lot 9000 on SP347803

veris

BRISBANE (07) 3666 4700
WHITSUNDAYS (07) 4945 6600
MACKAY (07) 4957 9700
CAIRNS (07) 4252 9400
veris.com.au
ACN 615 735 727
Veris Australia Pty Ltd

Drawing No: 401871-DP194
Issue: A

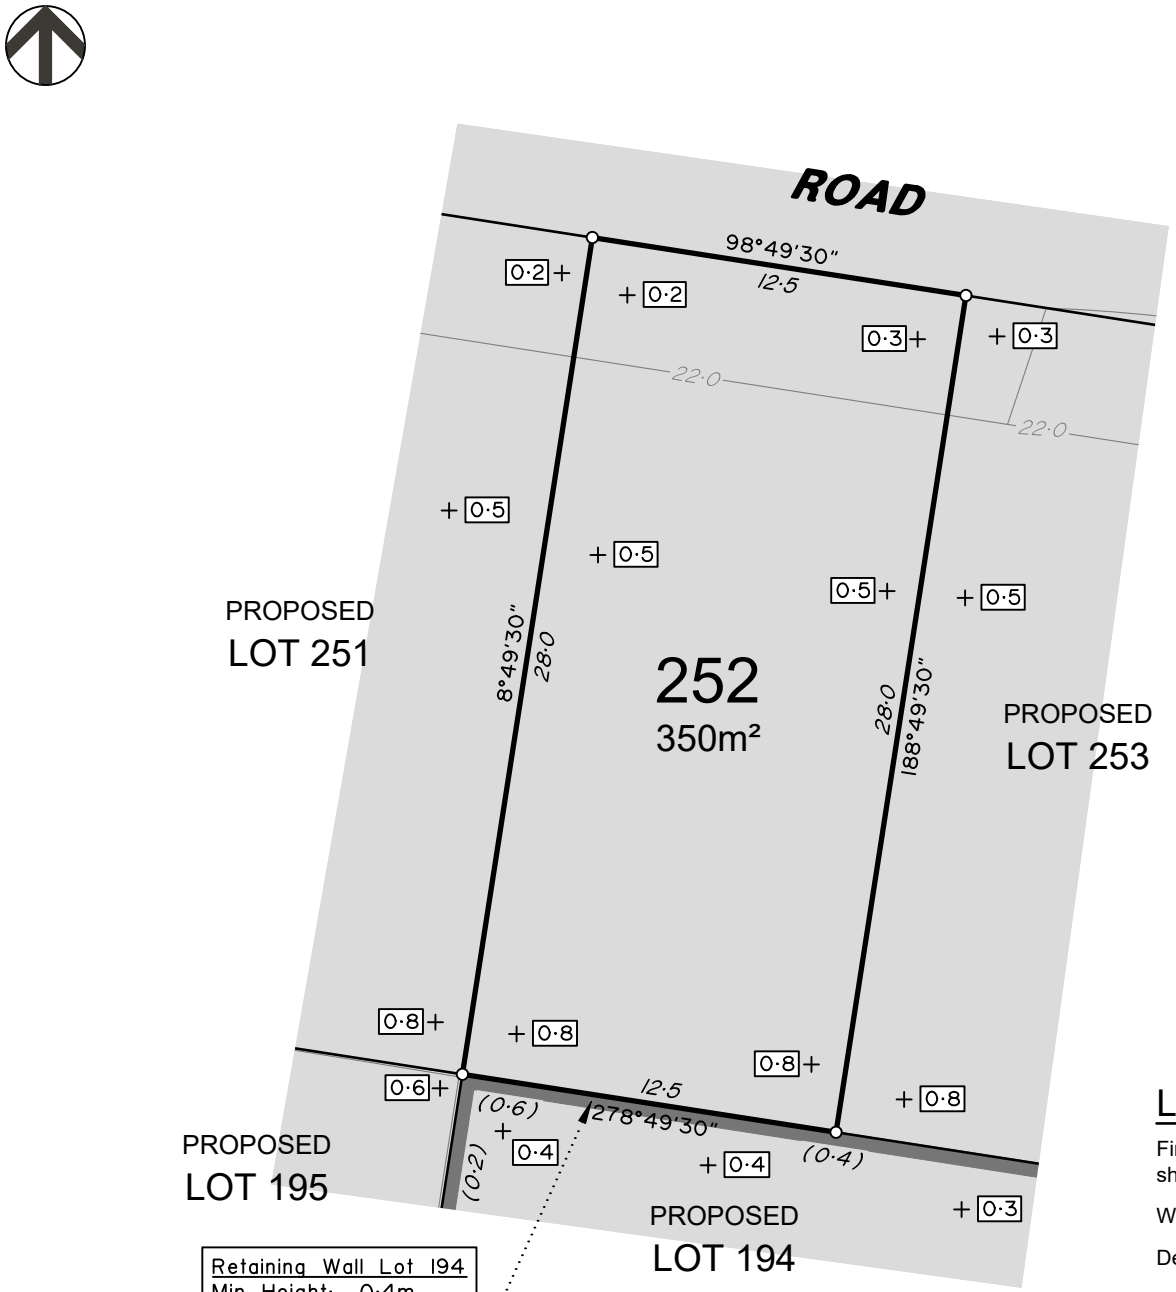

ADDITIONAL NOTES:
The Lot dimensions and area shown hereon are subject to final field survey and also to the requirements of Council and any other authority which may have requirements under any relevant legislation

Final surface contours shown hereon have been supplied by Egis.

Compaction of any fill material placed on this site shall be completed to level one inspection and testing services in accordance with AS3798-2007.

Depth of fill values are calculated to the lower of the pre-development surface and the ground surface from Survey.

Copyright © Veris Australia Pty Ltd February 2025.

LEGEND

Final surface contours based on A.H.D. datum at an interval of 0.5m, shown as: 15·5

Where applicable, areas to be filled are shown as:

Depth of fill, in metres, shown as:- +0·5

Retaining wall and retaining wall height, shown on the lower side of the wall, have been calculated from digital data supplied by Egis and shown as: (1.2)

Lilywood Landings
Stage 6
For
Lennium Group

IMPORTANT NOTES:
(These notes are an integral part of this plan)
This plan has been prepared for Lennium Group for the purposes of A Disclosure Plan Under the Land Sales Act 1984 (as amended).
It is not to be used by any other person or corporation or for any other purposes and is subject to the following limitations:

Please refer to the approved Development Application for conditions relating to the LOT and to approved Operational Works drawings for services location and possible easements.

THESE DESIGNS AND DRAWINGS ARE COPYRIGHT AND ARE NOT TO BE USED OR REPRODUCED WITHOUT THE WRITTEN PERMISSION OF VERIS

Data Sources
Cadastral Boundaries: 401871-LC01-L.dwg
Engineering Design: X_22-000082_6_BASE-20250130.dwg
Final Surface Contours: 22-000082-5-12-tin-design-20250130.dwg
Depth of Fill: 22-000082-5-12-depth-contour-0.1m-20250130.dwg
Retaining Walls: _22-000082_5-COMBINED-20250123.pdf

Issue	Revisions	Date	Drawn
A	Original	6/02/2025	TEM

Locality:	Lilywood
Local Authority:	Moreton Bay C. C.
Horizontal Meridian:	MGA, Zone56
Vertical Level Datum:	AHD
Scale:	1:250 @ A4
Designed:	Egis
Drawn:	TEM 9/07/2024
Checked:	DC
Plot Date:	11 Feb, 2025

Computer File Ref: 401871-St6-DP(A).dwg

DISCLOSURE PLAN
of Proposed Lot 252
being part of
Lot 9000
on SP347803

veris
BRISBANE (07) 3666 4700
WHITSUNDAYS (07) 4945 6600
MACKAY (07) 4957 9700
CAIRNS (07) 4252 9400
veris.com.au
ACN 615 735 727
Veris Australia Pty Ltd

Drawing No 401871-DP252
Issue A

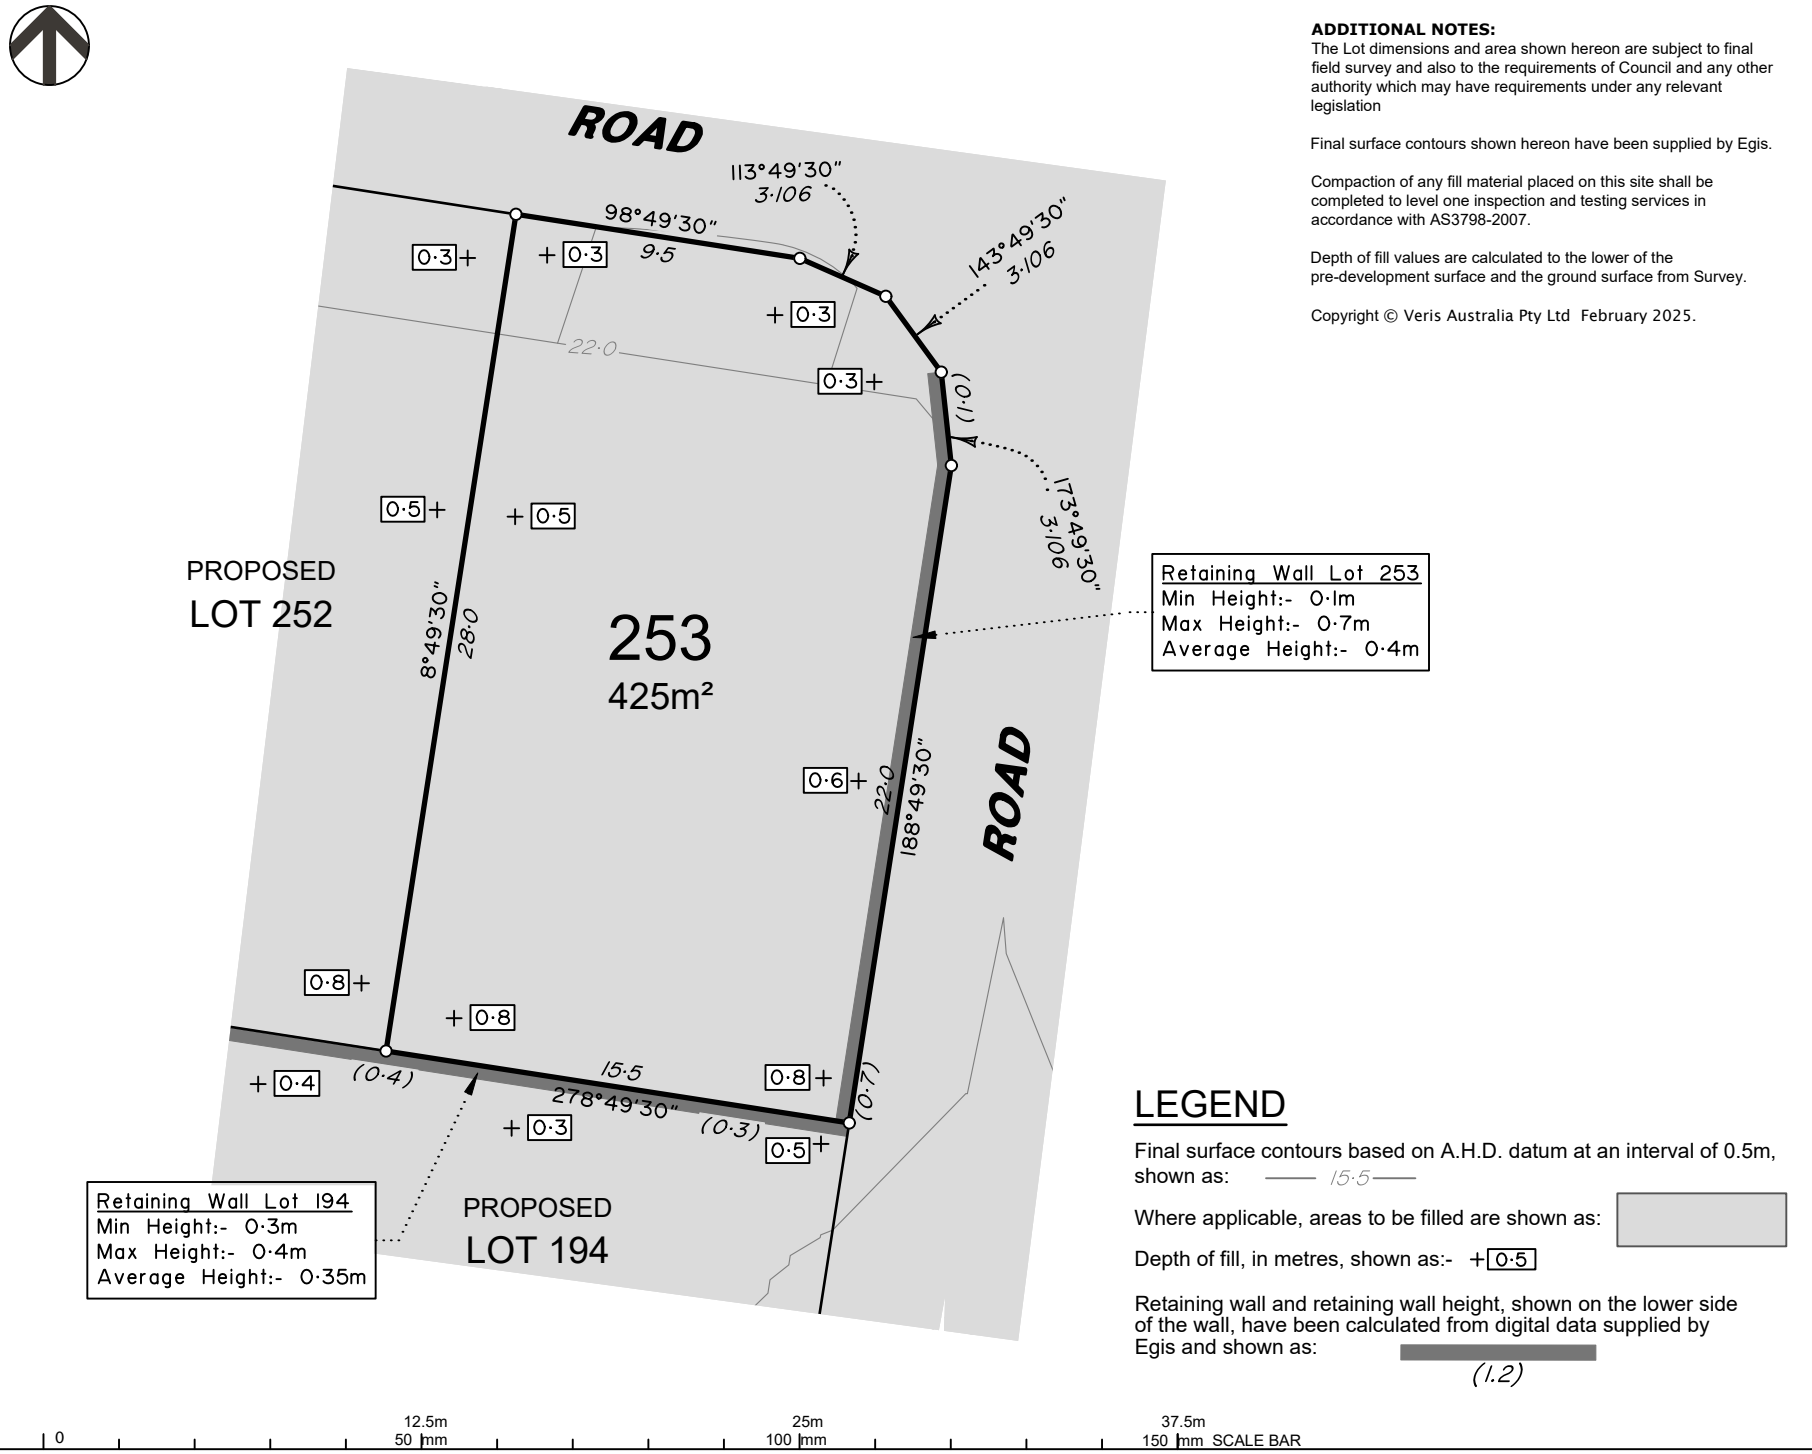

ADDITIONAL NOTES:
The Lot dimensions and area shown hereon are subject to final field survey and also to the requirements of Council and any other authority which may have requirements under any relevant legislation

Final surface contours shown hereon have been supplied by Egis.

Compaction of any fill material placed on this site shall be completed to level one inspection and testing services in accordance with AS3798-2007.

Depth of fill values are calculated to the lower of the pre-development surface and the ground surface from Survey.

Copyright © Veris Australia Pty Ltd February 2025.

LEGEND

Final surface contours based on A.H.D. datum at an interval of 0.5m, shown as: —— 15·5 ——

Where applicable, areas to be filled are shown as:

Depth of fill, in metres, shown as:- +0·5

Retaining wall and retaining wall height, shown on the lower side of the wall, have been calculated from digital data supplied by Egis and shown as: (1.2)

0 12.5m 50 mm 25m 100 mm 37.5m 150 mm SCALE BAR

Lilywood Landings
Stage 6
For
Lennium Group

IMPORTANT NOTES:
(These notes are an integral part of this plan)
This plan has been prepared for Lennium Group for the purposes of A Disclosure Plan Under the Land Sales Act 1984 (as amended).
It is not to be used by any other person or corporation or for any other purposes and is subject to the following limitations:

Please refer to the approved Development Application for conditions relating to the LOT and to approved Operational Works drawings for services location and possible easements.

THESE DESIGNS AND DRAWINGS ARE COPYRIGHT AND ARE NOT TO BE USED OR REPRODUCED WITHOUT THE WRITTEN PERMISSION OF VERIS

Data Sources
Cadastral Boundaries: 401871-LC01-L.dwg
Engineering Design: X_22-000082_6_BASE-20250130.dwg
Final Surface Contours: 22-000082-5-12-tin-design-20250130.dwg
Depth of Fill: 22-000082-5-12-depth-contour-0.1m-20250130.dwg
Retaining Walls: _22-000082_5-COMBINED-20250123.pdf

Issue	Revisions	Date	Drawn
A	Original	6/02/2025	TEM

Locality:	Lilywood
Local Authority:	Moreton Bay C. C.
Horizontal Meridian:	MGA, Zone56
Vertical Level Datum:	AHD
Scale:	1:250 @ A4
Designed:	Egis
Drawn:	TEM 9/07/2024
Checked:	DC
Plot Date:	11 Feb, 2025

Computer File Ref: 401871-St6-DP(A).dwg

DISCLOSURE PLAN of Proposed Lot 253 being part of Lot 9000 on SP347803

veris
BRISBANE (07) 3666 4700
WHITSUNDAYS (07) 4945 6600
MACKAY (07) 4957 9700
CAIRNS (07) 4252 9400
veris.com.au
ACN 615 735 727
Veris Australia Pty Ltd

Drawing No: 401871-DP253
Issue: A

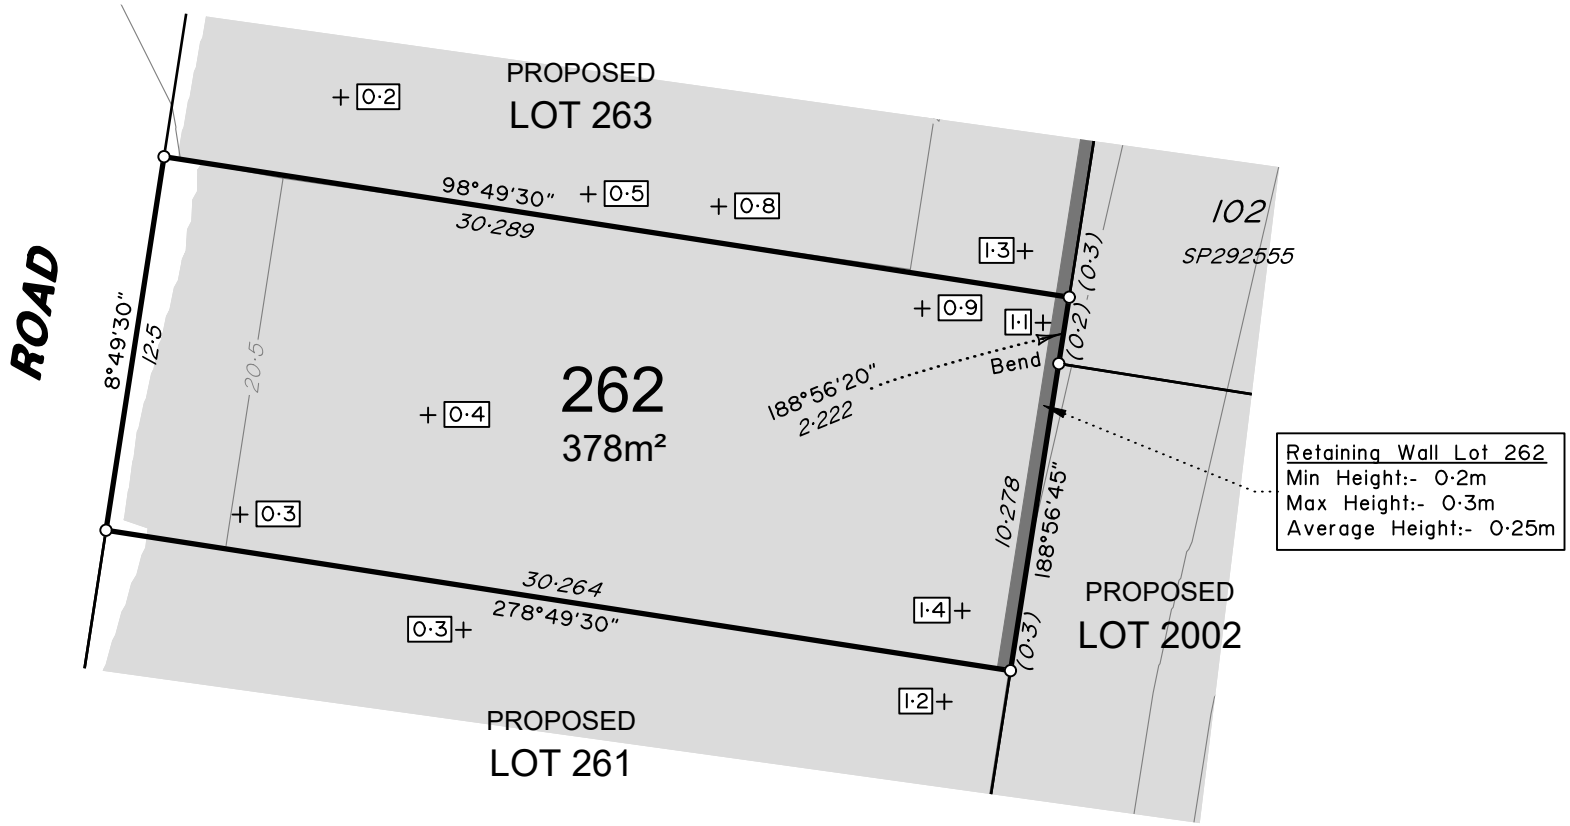

Retaining Wall Lot 262
Min Height:- 0·2m
Max Height:- 0·3m
Average Height:- 0·25m

ADDITIONAL NOTES:
The Lot dimensions and area shown hereon are subject to final field survey and also to the requirements of Council and any other authority which may have requirements under any relevant legislation

Final surface contours shown hereon have been supplied by Egis.

Compaction of any fill material placed on this site shall be completed to level one inspection and testing services in accordance with AS3798-2007.

Depth of fill values are calculated to the lower of the pre-development surface and the ground surface from Survey.

Copyright © Veris Australia Pty Ltd February 2025.

LEGEND

Final surface contours based on A.H.D. datum at an interval of 0.5m, shown as: —— 15·5 ——

Where applicable, areas to be filled are shown as:

Depth of fill, in metres, shown as:- +0·5

Retaining wall and retaining wall height, shown on the lower side of the wall, have been calculated from digital data supplied by Egis and shown as: (1.2)

0 — 12.5m 50 mm — 25m 100 mm — 37.5m 150 mm SCALE BAR

Lilywood Landings
Stage 6
For
Lennium Group

IMPORTANT NOTES:
(These notes are an integral part of this plan)
This plan has been prepared for Lennium Group for the purposes of A Disclosure Plan Under the Land Sales Act 1984 (as amended).
It is not to be used by any other person or corporation or for any other purposes and is subject to the following limitations:

Please refer to the approved Development Application for conditions relating to the LOT and to approved Operational Works drawings for services location and possible easements.

THESE DESIGNS AND DRAWINGS ARE COPYRIGHT AND ARE NOT TO BE USED OR REPRODUCED WITHOUT THE WRITTEN PERMISSION OF VERIS

Data Sources
Cadastral Boundaries: 401871-LC01-L.dwg
Engineering Design: X_22-000082_6_BASE-20250130.dwg
Final Surface Contours: 22-000082-5-12-tin-design-20250130.dwg
Depth of Fill: 22-000082-5-12-depth-contour-0.1m-20250130.dwg
Retaining Walls: _22-000082_5-COMBINED-20250123.pdf

Issue	Revisions	Date	Drawn
B	Lot 262 eastern distances	6/11/2025	DMC
A	Original	6/02/2025	TEM

Locality:	Lilywood
Local Authority:	Moreton Bay C. C.
Horizontal Meridian:	MGA, Zone56
Vertical Level Datum:	AHD
Scale:	1:250 @ A4
Designed:	Egis
Drawn:	TEM 9/07/2024
Checked:	DC
Plot Date:	06 Nov, 2025

Computer File Ref: 401871-St6-DP(B).dwg

DISCLOSURE PLAN of Proposed Lot 262 being part of Lot 9000 on SP347803

veris
BRISBANE (07) 3666 4700
WHITSUNDAYS (07) 4945 6600
MACKAY (07) 4957 9700
CAIRNS (07) 4252 9400
veris.com.au
ACN 615 735 727
Veris Australia Pty Ltd

Drawing No 401871-DP262
Issue B

ADDITIONAL NOTES:
The Lot dimensions and area shown hereon are subject to final field survey and also to the requirements of Council and any other authority which may have requirements under any relevant legislation

Final surface contours shown hereon have been supplied by Egis.

Compaction of any fill material placed on this site shall be completed to level one inspection and testing services in accordance with AS3798-2007.

Depth of fill values are calculated to the lower of the pre-development surface and the ground surface from Survey.

Copyright © Veris Australia Pty Ltd February 2025.

LEGEND

Final surface contours based on A.H.D. datum at an interval of 0.5m, shown as: 15·5

Where applicable, areas to be filled are shown as:

Depth of fill, in metres, shown as:- +0·5

Retaining wall and retaining wall height, shown on the lower side of the wall, have been calculated from digital data supplied by Egis and shown as: (1.2)

0 12.5m 25m 37.5m
50 100 150 mm SCALE BAR

Lilywood Landings
Stage 6
For
Lennium Group

IMPORTANT NOTES:
(These notes are an integral part of this plan)
This plan has been prepared for Lennium Group for the purposes of A Disclosure Plan Under the Land Sales Act 1984 (as amended).
It is not to be used by any other person or corporation or for any other purposes and is subject to the following limitations:

Please refer to the approved Development Application for conditions relating to the LOT and to approved Operational Works drawings for services location and possible easements.

THESE DESIGNS AND DRAWINGS ARE COPYRIGHT AND ARE NOT TO BE USED OR REPRODUCED WITHOUT THE WRITTEN PERMISSION OF VERIS

Data Sources
Cadastral Boundaries: 401871-LC01-L.dwg
Engineering Design: X_22-000082_6_BASE-20250130.dwg
Final Surface Contours: 22-000082-5-12-tin-design-20250130.dwg
Depth of Fill: 22-000082-5-12-depth-contour-0.1m-20250130.dwg
Retaining Walls: _22-000082_5-COMBINED-20250123.pdf

Issue	Revisions	Date	Drawn
A	Original	6/02/2025	TEM

Locality:	Lilywood
Local Authority:	Moreton Bay C. C.
Horizontal Meridian:	MGA, Zone56
Vertical Level Datum:	AHD
Scale:	1:250 @ A4
Designed:	Egis
Drawn:	TEM 9/07/2024
Checked:	DC
Plot Date:	11 Feb, 2025

Computer File Ref: 401871-St6-DP(A).dwg

DISCLOSURE PLAN of Proposed Lot 263 being part of Lot 9000 on SP347803

veris

BRISBANE (07) 3666 4700
WHITSUNDAYS (07) 4945 6600
MACKAY (07) 4957 9700
CAIRNS (07) 4252 9400
veris.com.au
ACN 615 735 727
Veris Australia Pty Ltd

Drawing No 401871-DP263
Issue A

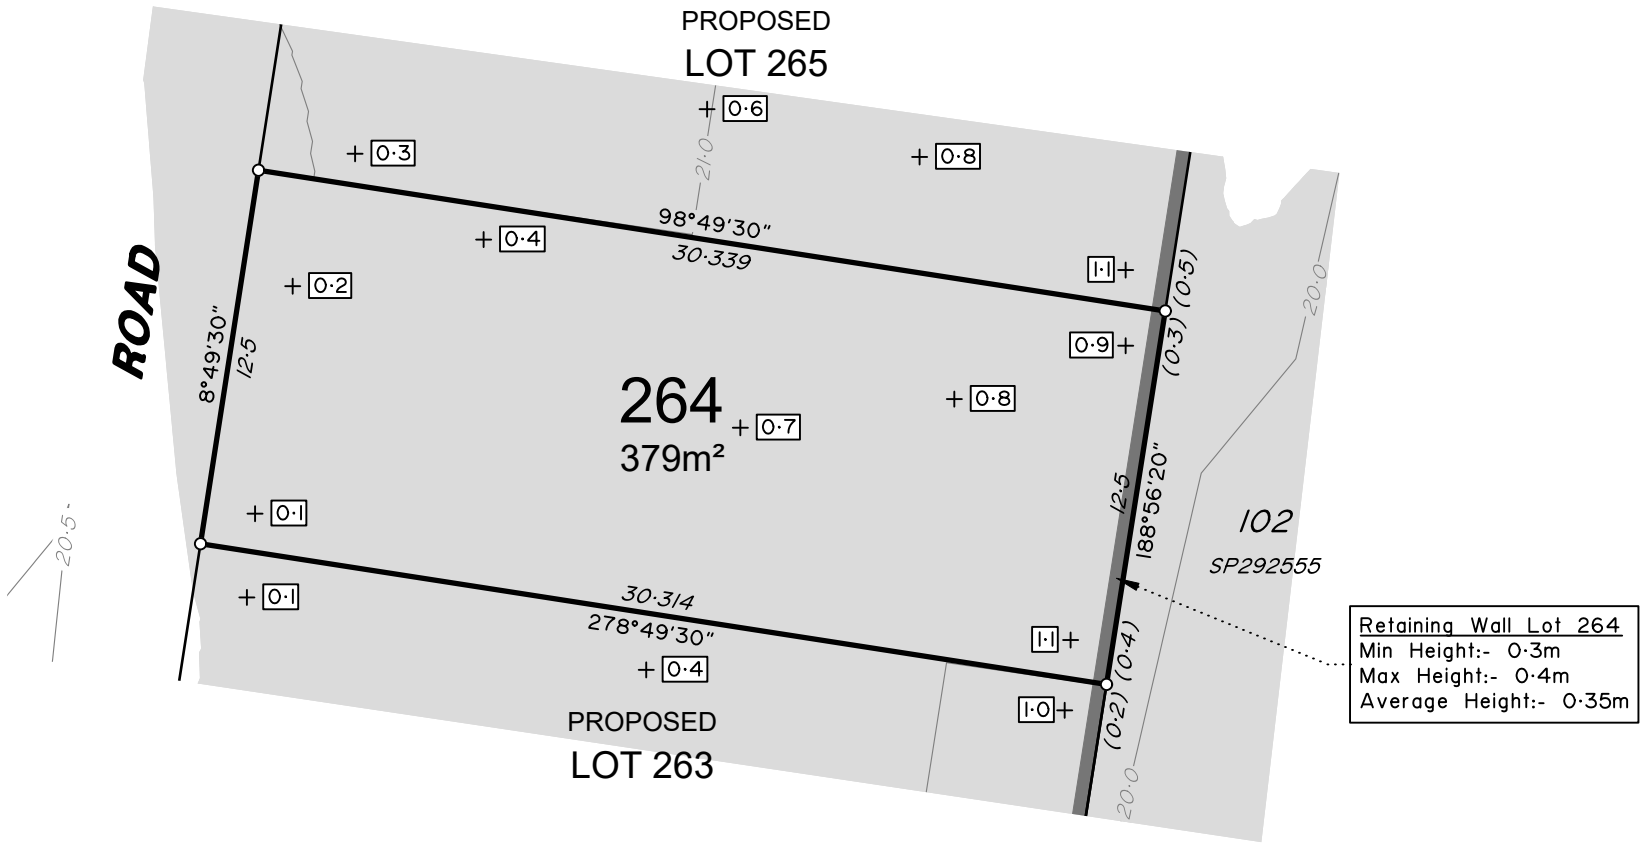

ADDITIONAL NOTES:
The Lot dimensions and area shown hereon are subject to final field survey and also to the requirements of Council and any other authority which may have requirements under any relevant legislation

Final surface contours shown hereon have been supplied by Egis.

Compaction of any fill material placed on this site shall be completed to level one inspection and testing services in accordance with AS3798-2007.

Depth of fill values are calculated to the lower of the pre-development surface and the ground surface from Survey.

Copyright © Veris Australia Pty Ltd February 2025.

LEGEND

Final surface contours based on A.H.D. datum at an interval of 0.5m, shown as: —— 15·5 ——

Where applicable, areas to be filled are shown as:

Depth of fill, in metres, shown as:- +0·5

Retaining wall and retaining wall height, shown on the lower side of the wall, have been calculated from digital data supplied by Egis and shown as:

(1.2)

0 12.5m 25m 37.5m
50 100 150 SCALE BAR

Lilywood Landings
Stage 6
For
Lennium Group

IMPORTANT NOTES:
(These notes are an integral part of this plan)
This plan has been prepared for Lennium Group for the purposes of A Disclosure Plan Under the Land Sales Act 1984 (as amended).
It is not to be used by any other person or corporation or for any other purposes and is subject to the following limitations:

Please refer to the approved Development Application for conditions relating to the LOT and to approved Operational Works drawings for services location and possible easements.

THESE DESIGNS AND DRAWINGS ARE COPYRIGHT AND ARE NOT TO BE USED OR REPRODUCED WITHOUT THE WRITTEN PERMISSION OF VERIS

Data Sources
Cadastral Boundaries: 401871-LC01-L.dwg
Engineering Design: X_22-000082_6_BASE-20250130.dwg
Final Surface Contours: 22-000082-5-12-tin-design-20250130.dwg
Depth of Fill: 22-000082-5-12-depth-contour-0.1m-20250130.dwg
Retaining Walls: _22-000082_5-COMBINED-20250123.pdf

Issue	Revisions	Date	Drawn
A	Original	6/02/2025	TEM

Locality:	Lilywood
Local Authority:	Moreton Bay C. C.
Horizontal Meridian:	MGA, Zone56
Vertical Level Datum:	AHD
Scale:	1:250 @ A4
Designed:	Egis
Drawn:	TEM 9/07/2024
Checked:	DC
Plot Date:	11 Feb, 2025

Computer File Ref: 401871-St6-DP(A).dwg

DISCLOSURE PLAN of Proposed Lot 264 being part of Lot 9000 on SP347803

veris
BRISBANE (07) 3666 4700
WHITSUNDAYS (07) 4945 6600
MACKAY (07) 4957 9700
CAIRNS (07) 4252 9400
veris.com.au
ACN 615 735 727
Veris Australia Pty Ltd

Drawing No 401871-DP264
Issue A

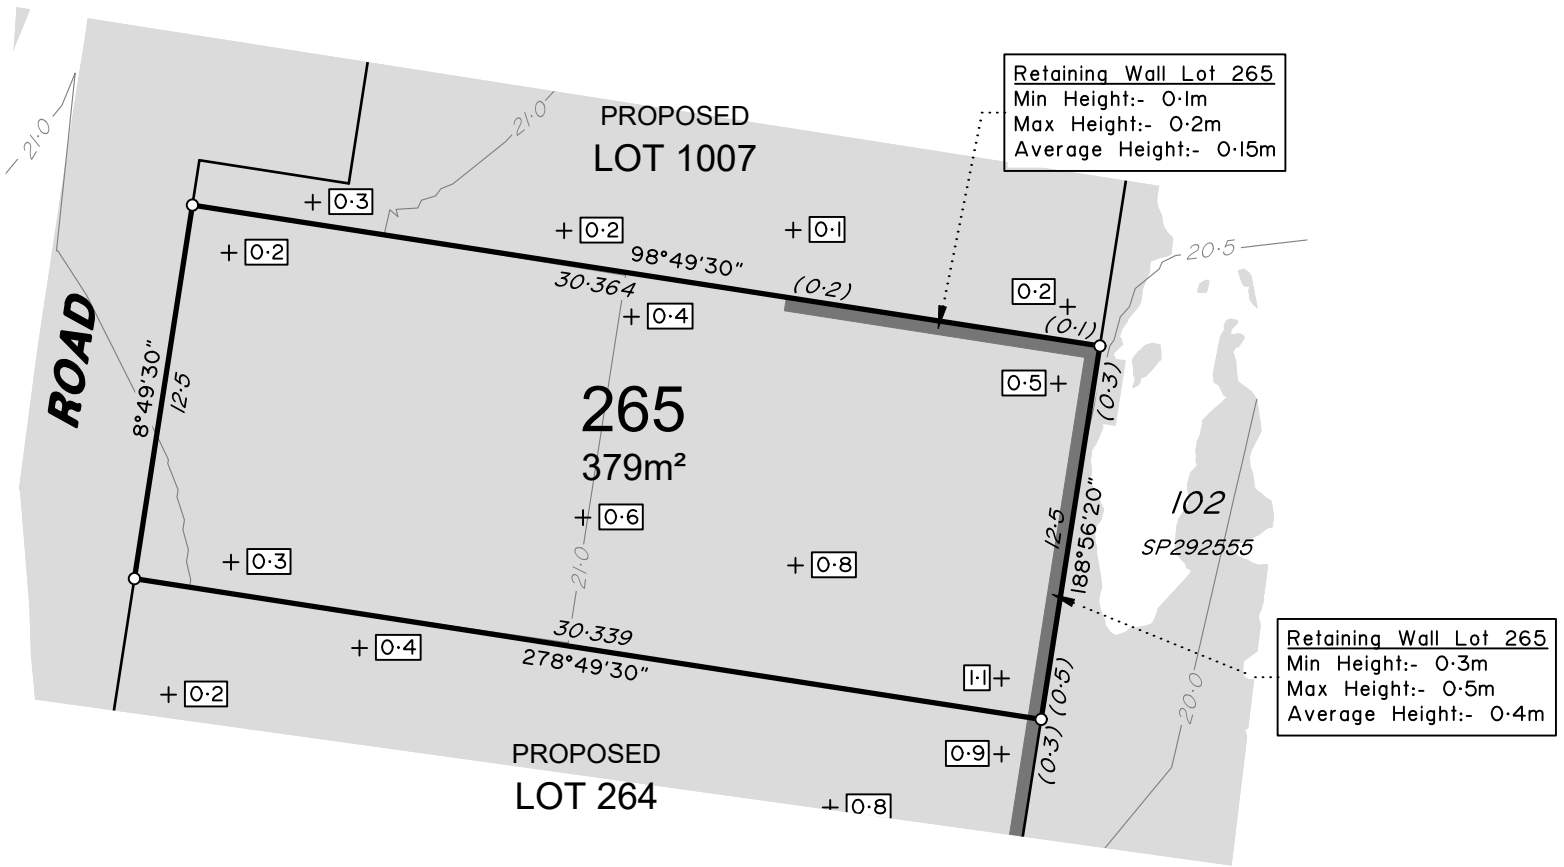

ADDITIONAL NOTES:
The Lot dimensions and area shown hereon are subject to final field survey and also to the requirements of Council and any other authority which may have requirements under any relevant legislation

Final surface contours shown hereon have been supplied by Egis.

Compaction of any fill material placed on this site shall be completed to level one inspection and testing services in accordance with AS3798-2007.

Depth of fill values are calculated to the lower of the pre-development surface and the ground surface from Survey.

Copyright © Veris Australia Pty Ltd February 2025.

LEGEND

Final surface contours based on A.H.D. datum at an interval of 0.5m, shown as: —— 15·5 ——

Where applicable, areas to be filled are shown as:

Depth of fill, in metres, shown as:- +0·5

Retaining wall and retaining wall height, shown on the lower side of the wall, have been calculated from digital data supplied by Egis and shown as: (1.2)

0 12.5m 25m 37.5m
50 mm 100 mm 150 mm SCALE BAR

Lilywood Landings Stage 6

For

Lennium Group

IMPORTANT NOTES:
(These notes are an integral part of this plan)
This plan has been prepared for Lennium Group for the purposes of A Disclosure Plan Under the Land Sales Act 1984 (as amended).
It is not to be used by any other person or corporation or for any other purposes and is subject to the following limitations:

Please refer to the approved Development Application for conditions relating to the LOT and to approved Operational Works drawings for services location and possible easements.

THESE DESIGNS AND DRAWINGS ARE COPYRIGHT AND ARE NOT TO BE USED OR REPRODUCED WITHOUT THE WRITTEN PERMISSION OF VERIS

Data Sources
Cadastral Boundaries: 401871-LC01-L.dwg
Engineering Design: X_22-000082_6_BASE-20250130.dwg
Final Surface Contours: 22-000082-5-12-tin-design-20250130.dwg
Depth of Fill: 22-000082-5-12-depth-contour-0.1m-20250130.dwg
Retaining Walls: _22-000082_5-COMBINED-20250123.pdf

Issue	Revisions	Date	Drawn
A	Original	6/02/2025	TEM

Locality:	Lilywood
Local Authority:	Moreton Bay C. C.
Horizontal Meridian:	MGA, Zone56
Vertical Level Datum:	AHD
Scale:	1:250 @ A4
Designed:	Egis
Drawn:	TEM 9/07/2024
Checked:	DC
Plot Date:	11 Feb, 2025

Computer File Ref: 401871-St6-DP(A).dwg

DISCLOSURE PLAN of Proposed Lot 265 being part of Lot 9000 on SP347803

veris

BRISBANE (07) 3666 4700
WHITSUNDAYS (07) 4945 6600
MACKAY (07) 4957 9700
CAIRNS (07) 4252 9400
veris.com.au
ACN 615 735 727
Veris Australia Pty Ltd

Drawing No 401871-DP265
Issue A

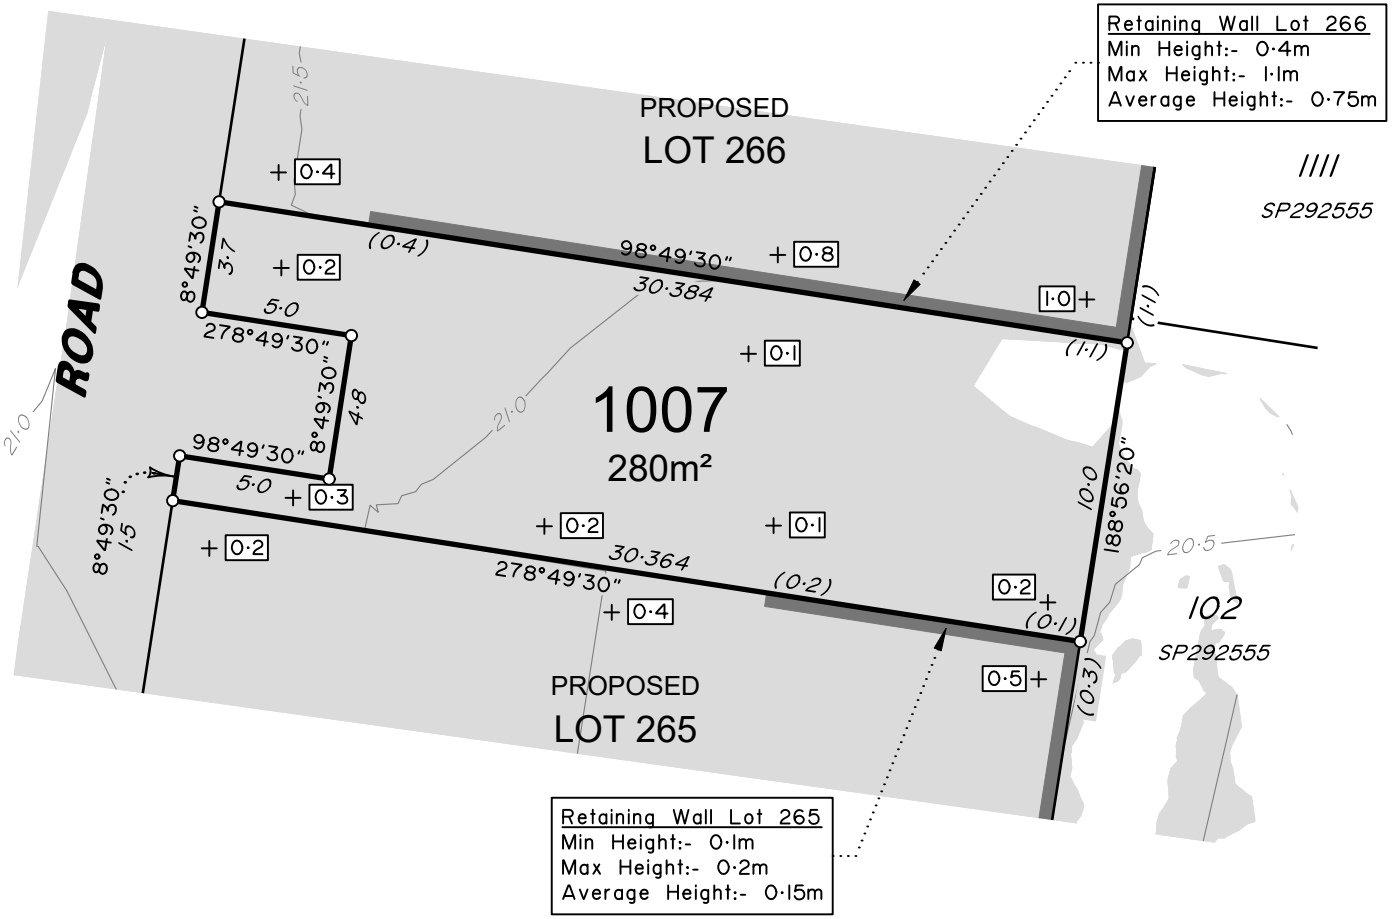

ADDITIONAL NOTES:
The Lot dimensions and area shown hereon are subject to final field survey and also to the requirements of Council and any other authority which may have requirements under any relevant legislation

Final surface contours shown hereon have been supplied by Egis.

Compaction of any fill material placed on this site shall be completed to level one inspection and testing services in accordance with AS3798-2007.

Depth of fill values are calculated to the lower of the pre-development surface and the ground surface from Survey.

Copyright © Veris Australia Pty Ltd February 2025.

0 12.5m 25m 37.5m
50 mm 100 mm 150 mm SCALE BAR

LEGEND

Final surface contours based on A.H.D. datum at an interval of 0.5m, shown as: —— 15·5 ——

Where applicable, areas to be filled are shown as:

Depth of fill, in metres, shown as:- +0·5

Retaining wall and retaining wall height, shown on the lower side of the wall, have been calculated from digital data supplied by Egis and shown as: (1.2)

Lilywood Landings
Stage 6
For
Lennium Group

IMPORTANT NOTES:
(These notes are an integral part of this plan)
This plan has been prepared for Lennium Group for the purposes of A Disclosure Plan Under the Land Sales Act 1984 (as amended).
It is not to be used by any other person or corporation or for any other purposes and is subject to the following limitations:

Please refer to the approved Development Application for conditions relating to the LOT and to approved Operational Works drawings for services location and possible easements.

THESE DESIGNS AND DRAWINGS ARE COPYRIGHT AND ARE NOT TO BE USED OR REPRODUCED WITHOUT THE WRITTEN PERMISSION OF VERIS

Data Sources
Cadastral Boundaries: 401871-LC01-L.dwg
Engineering Design: X_22-000082_6_BASE-20250130.dwg
Final Surface Contours: 22-000082-5-12-tin-design-20250130.dwg
Depth of Fill: 22-000082-5-12-depth-contour-0.1m-20250130.dwg
Retaining Walls: _22-000082_5-COMBINED-20250123.pdf

Issue	Revisions	Date	Drawn
A	Original	6/02/2025	TEM

Locality:	Lilywood
Local Authority:	Moreton Bay C. C.
Horizontal Meridian:	MGA, Zone56
Vertical Level Datum:	AHD
Scale:	1:250 @ A4
Designed:	Egis
Drawn:	TEM 9/07/2024
Checked:	DC
Plot Date:	11 Feb, 2025

Computer File Ref: 401871-St6-DP(A).dwg

DISCLOSURE PLAN of Proposed Lot 1007 being part of Lot 9000 on SP347803

veris
BRISBANE (07) 3666 4700
WHITSUNDAYS (07) 4945 6600
MACKAY (07) 4957 9700
CAIRNS (07) 4252 9400
veris.com.au
ACN 615 735 727
Veris Australia Pty Ltd

Drawing No 401871-DP1007
Issue A

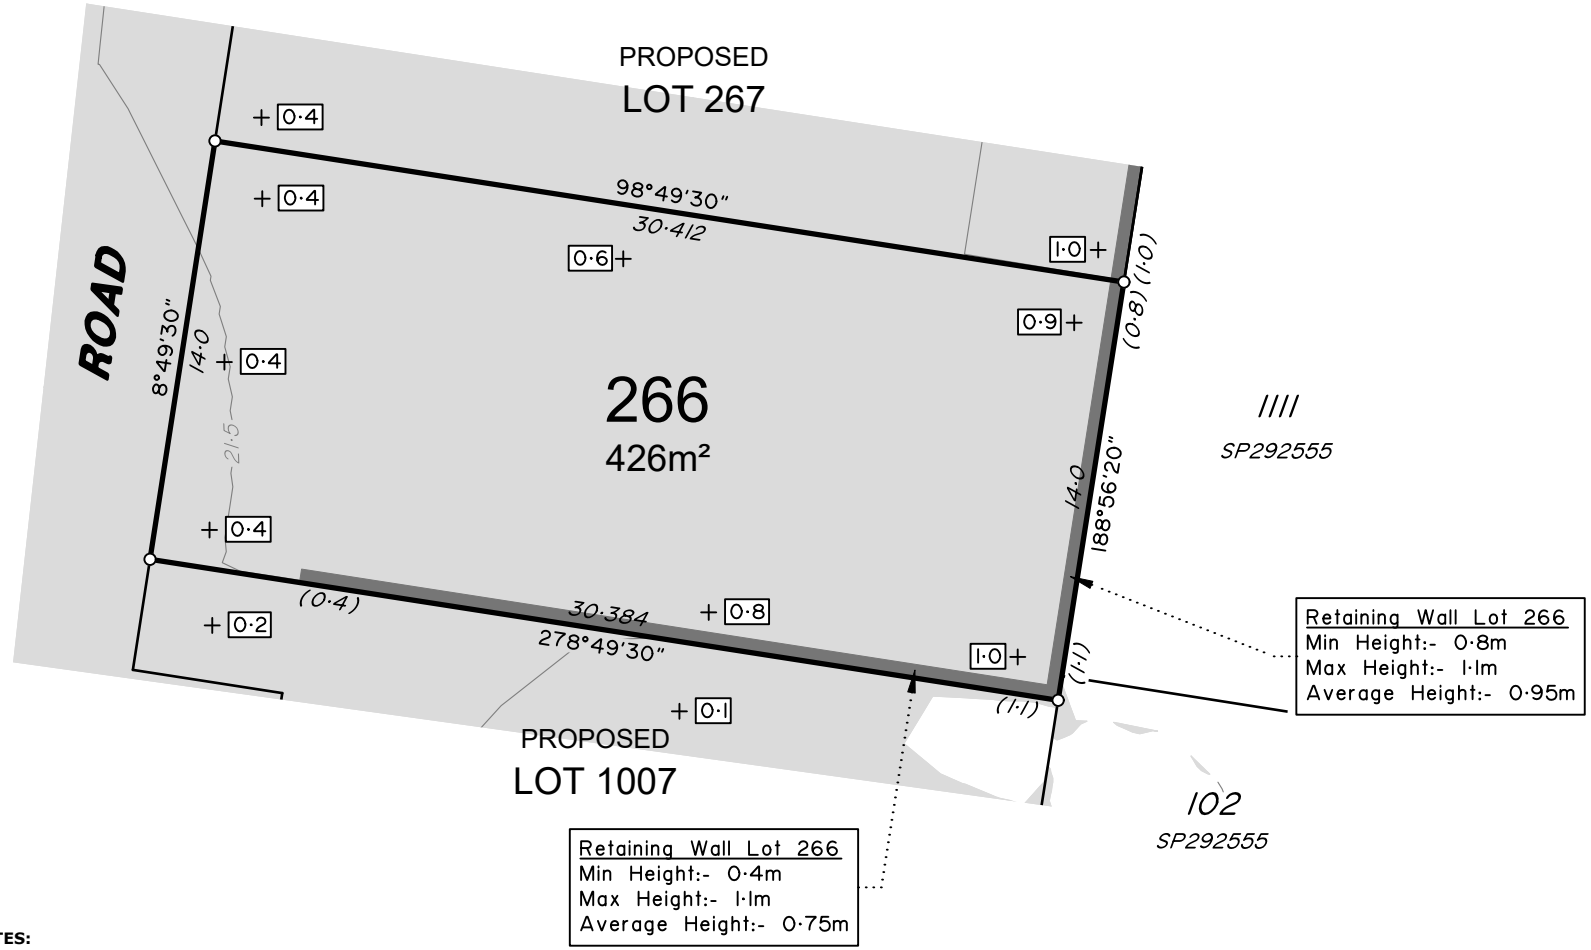

Retaining Wall Lot 266
Min Height:- 0·8m
Max Height:- 1·1m
Average Height:- 0·95m

Retaining Wall Lot 266
Min Height:- 0·4m
Max Height:- 1·1m
Average Height:- 0·75m

ADDITIONAL NOTES:
The Lot dimensions and area shown hereon are subject to final field survey and also to the requirements of Council and any other authority which may have requirements under any relevant legislation

Final surface contours shown hereon have been supplied by Egis.

Compaction of any fill material placed on this site shall be completed to level one inspection and testing services in accordance with AS3798-2007.

Depth of fill values are calculated to the lower of the pre-development surface and the ground surface from Survey.

Copyright © Veris Australia Pty Ltd February 2025.

0 — 12.5m 50 mm — 25m 100 mm — 37.5m 150 mm SCALE BAR

LEGEND

Final surface contours based on A.H.D. datum at an interval of 0.5m, shown as: —— 15·5 ——

Where applicable, areas to be filled are shown as:

Depth of fill, in metres, shown as:- +0·5

Retaining wall and retaining wall height, shown on the lower side of the wall, have been calculated from digital data supplied by Egis and shown as: (1.2)

Lilywood Landings
Stage 6
For
Lennium Group

IMPORTANT NOTES:
(These notes are an integral part of this plan)
This plan has been prepared for Lennium Group for the purposes of A Disclosure Plan Under the Land Sales Act 1984 (as amended).
It is not to be used by any other person or corporation or for any other purposes and is subject to the following limitations:

Please refer to the approved Development Application for conditions relating to the LOT and to approved Operational Works drawings for services location and possible easements.

THESE DESIGNS AND DRAWINGS ARE COPYRIGHT AND ARE NOT TO BE USED OR REPRODUCED WITHOUT THE WRITTEN PERMISSION OF VERIS

Data Sources
Cadastral Boundaries: 401871-LC01-L.dwg
Engineering Design: X_22-000082_6_BASE-20250130.dwg
Final Surface Contours: 22-000082-5-12-tin-design-20250130.dwg
Depth of Fill: 22-000082-5-12-depth-contour-0.1m-20250130.dwg
Retaining Walls: _22-000082_5-COMBINED-20250123.pdf

Issue	Revisions	Date	Drawn
A	Original	6/02/2025	TEM

Locality:	Lilywood
Local Authority:	Moreton Bay C. C.
Horizontal Meridian:	MGA, Zone56
Vertical Level Datum:	AHD
Scale:	1:250 @ A4
Designed:	Egis
Drawn:	TEM 9/07/2024
Checked:	DC
Plot Date:	11 Feb, 2025

Computer File Ref: 401871-St6-DP(A).dwg

DISCLOSURE PLAN
of Proposed Lot 266
being part of
Lot 9000
on SP347803

veris
BRISBANE (07) 3666 4700
WHITSUNDAYS (07) 4945 6600
MACKAY (07) 4957 9700
CAIRNS (07) 4252 9400
veris.com.au
ACN 615 735 727
Veris Australia Pty Ltd

Drawing No 401871-DP266
Issue A

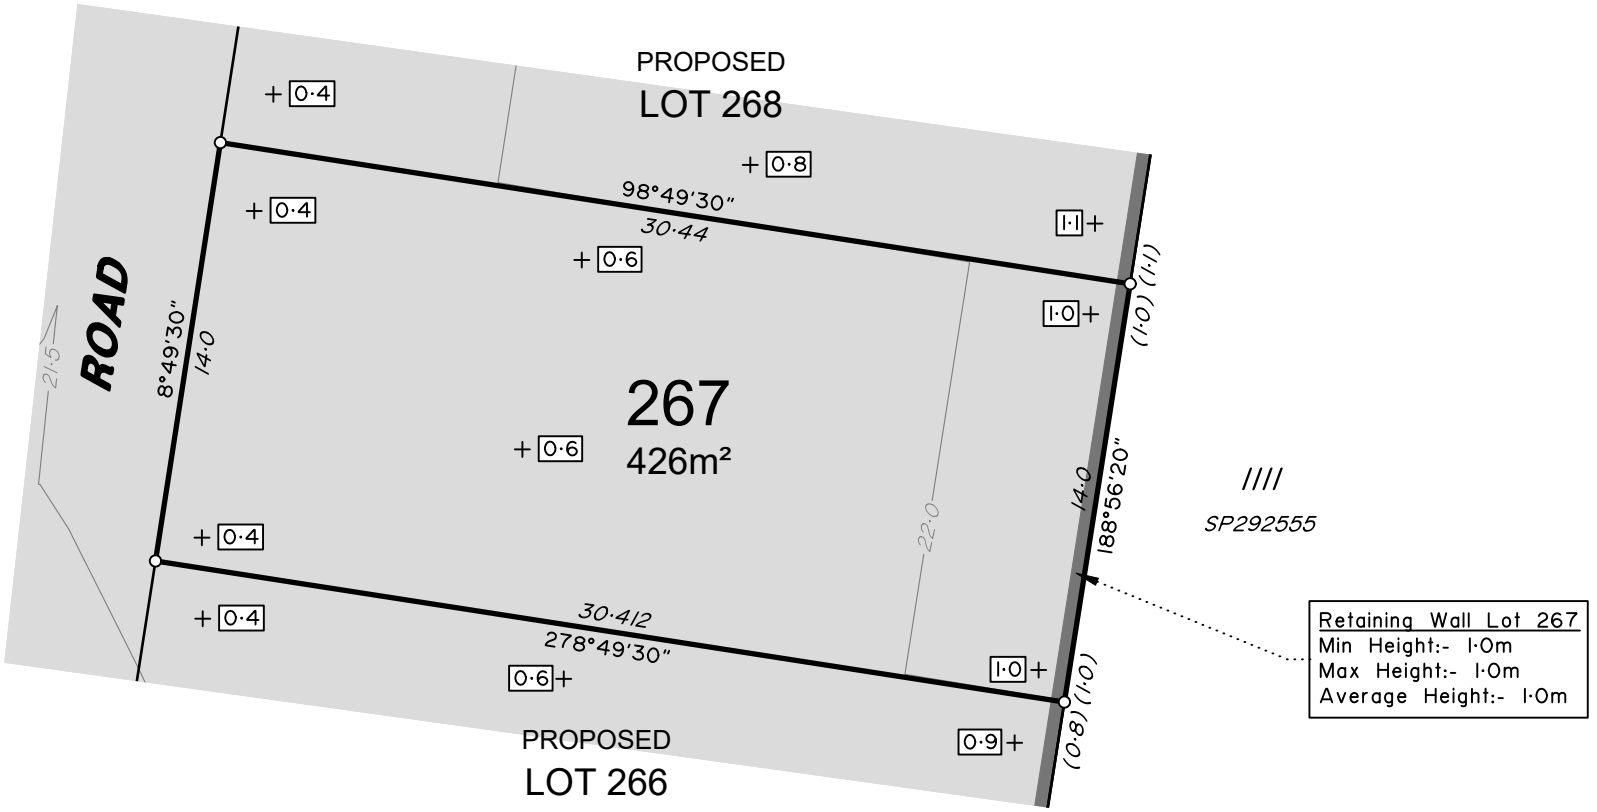

ADDITIONAL NOTES:
The Lot dimensions and area shown hereon are subject to final field survey and also to the requirements of Council and any other authority which may have requirements under any relevant legislation

Final surface contours shown hereon have been supplied by Egis.

Compaction of any fill material placed on this site shall be completed to level one inspection and testing services in accordance with AS3798-2007.

Depth of fill values are calculated to the lower of the pre-development surface and the ground surface from Survey.

Copyright © Veris Australia Pty Ltd February 2025.

0 12.5m 25m 37.5m
50 100 150 mm SCALE BAR

LEGEND

Final surface contours based on A.H.D. datum at an interval of 0.5m, shown as: —— 15·5 ——

Where applicable, areas to be filled are shown as:

Depth of fill, in metres, shown as:- +0·5

Retaining wall and retaining wall height, shown on the lower side of the wall, have been calculated from digital data supplied by Egis and shown as:

(1.2)

Lilywood Landings
Stage 6
For
Lennium Group

IMPORTANT NOTES:
(These notes are an integral part of this plan)
This plan has been prepared for Lennium Group for the purposes of A Disclosure Plan Under the Land Sales Act 1984 (as amended).
It is not to be used by any other person or corporation or for any other purposes and is subject to the following limitations:

Please refer to the approved Development Application for conditions relating to the LOT and to approved Operational Works drawings for services location and possible easements.

THESE DESIGNS AND DRAWINGS ARE COPYRIGHT AND ARE NOT TO BE USED OR REPRODUCED WITHOUT THE WRITTEN PERMISSION OF VERIS

Data Sources
Cadastral Boundaries: 401871-LC01-L.dwg
Engineering Design: X_22-000082_6_BASE-20250130.dwg
Final Surface Contours: 22-000082-5-12-tin-design-20250130.dwg
Depth of Fill: 22-000082-5-12-depth-contour-0.1m-20250130.dwg
Retaining Walls: _22-000082_5-COMBINED-20250123.pdf

Issue	Revisions	Date	Drawn
A	Original	6/02/2025	TEM

Locality:	Lilywood
Local Authority:	Moreton Bay C. C.
Horizontal Meridian:	MGA, Zone56
Vertical Level Datum:	AHD
Scale:	1:250 @ A4
Designed:	Egis
Drawn:	TEM 9/07/2024
Checked:	DC
Plot Date:	11 Feb, 2025

Computer File Ref: 401871-St6-DP(A).dwg

DISCLOSURE PLAN of Proposed Lot 267 being part of Lot 9000 on SP347803

veris

BRISBANE (07) 3666 4700
WHITSUNDAYS (07) 4945 6600
MACKAY (07) 4957 9700
CAIRNS (07) 4252 9400
veris.com.au
ACN 615 735 727
Veris Australia Pty Ltd

Drawing No: 401871-DP267
Issue: A

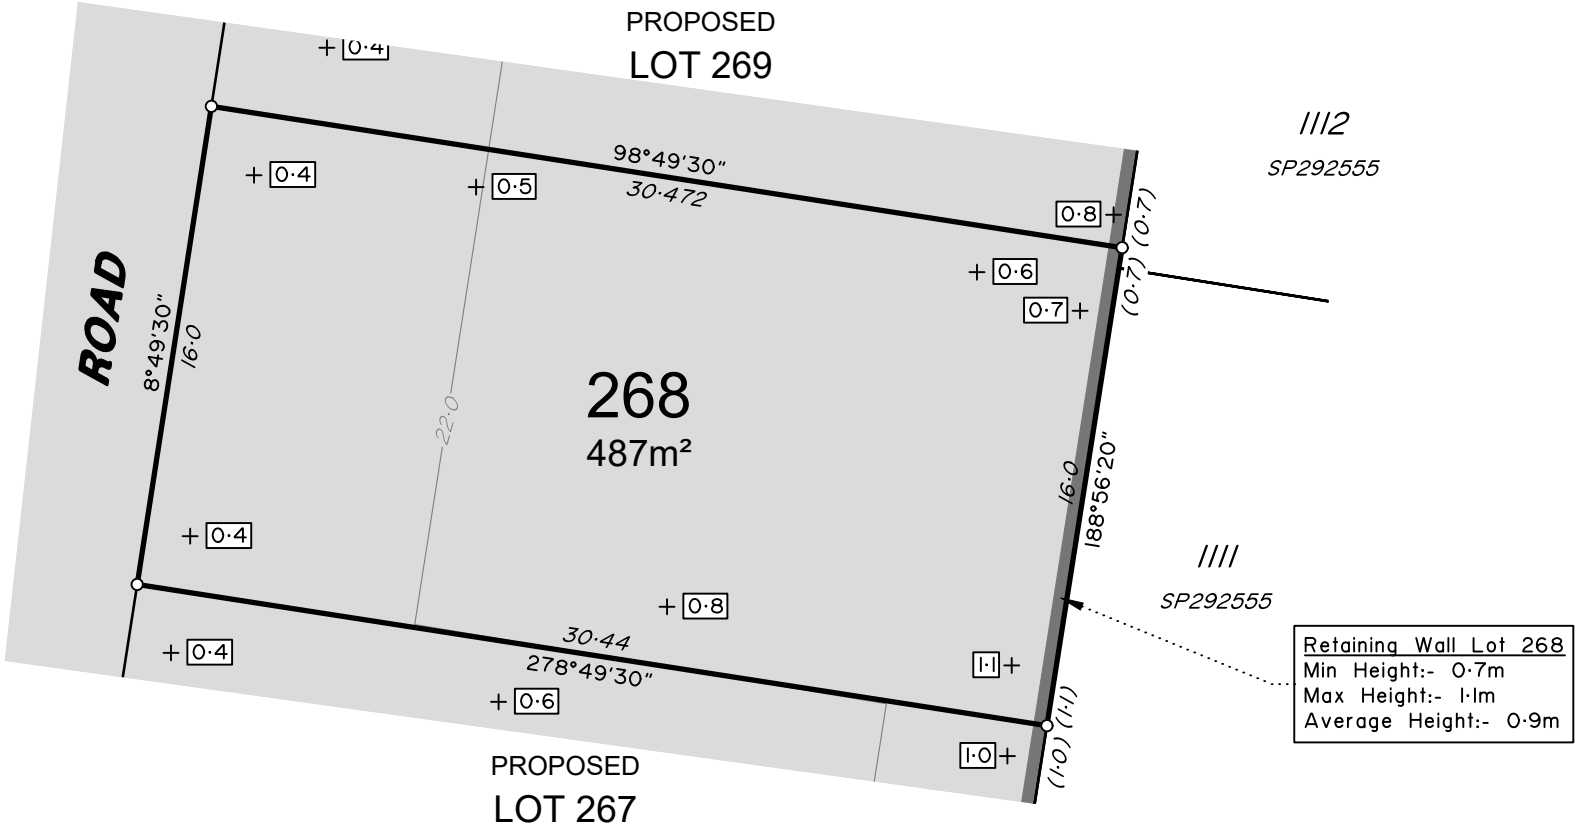

ADDITIONAL NOTES:
The Lot dimensions and area shown hereon are subject to final field survey and also to the requirements of Council and any other authority which may have requirements under any relevant legislation

Final surface contours shown hereon have been supplied by Egis.

Compaction of any fill material placed on this site shall be completed to level one inspection and testing services in accordance with AS3798-2007.

Depth of fill values are calculated to the lower of the pre-development surface and the ground surface from Survey.

Copyright © Veris Australia Pty Ltd February 2025.

0 12.5m 25m 37.5m
50 100 150 mm SCALE BAR

LEGEND

Final surface contours based on A.H.D. datum at an interval of 0.5m, shown as: —— 15·5 ——

Where applicable, areas to be filled are shown as:

Depth of fill, in metres, shown as:- +0·5

Retaining wall and retaining wall height, shown on the lower side of the wall, have been calculated from digital data supplied by Egis and shown as:

(1.2)

Lilywood Landings
Stage 6
For
Lennium Group

IMPORTANT NOTES:
(These notes are an integral part of this plan)
This plan has been prepared for Lennium Group for the purposes of A Disclosure Plan Under the Land Sales Act 1984 (as amended).
It is not to be used by any other person or corporation or for any other purposes and is subject to the following limitations:

Please refer to the approved Development Application for conditions relating to the LOT and to approved Operational Works drawings for services location and possible easements.

THESE DESIGNS AND DRAWINGS ARE COPYRIGHT AND ARE NOT TO BE USED OR REPRODUCED WITHOUT THE WRITTEN PERMISSION OF VERIS

Data Sources
Cadastral Boundaries: 401871-LC01-L.dwg
Engineering Design: X_22-000082_6_BASE-20250130.dwg
Final Surface Contours: 22-000082-5-12-tin-design-20250130.dwg
Depth of Fill: 22-000082-5-12-depth-contour-0.1m-20250130.dwg
Retaining Walls: _22-000082_5-COMBINED-20250123.pdf

Issue	Revisions	Date	Drawn
A	Original	6/02/2025	TEM

Locality:	Lilywood
Local Authority:	Moreton Bay C. C.
Horizontal Meridian:	MGA, Zone56
Vertical Level Datum:	AHD
Scale:	1:250 @ A4
Designed:	Egis
Drawn:	TEM 9/07/2024
Checked:	DC
Plot Date:	11 Feb, 2025

Computer File Ref: 401871-St6-DP(A).dwg

DISCLOSURE PLAN of Proposed Lot 268 being part of Lot 9000 on SP347803

veris
BRISBANE (07) 3666 4700
WHITSUNDAYS (07) 4945 6600
MACKAY (07) 4957 9700
CAIRNS (07) 4252 9400
veris.com.au
ACN 615 735 727
Veris Australia Pty Ltd

Drawing No 401871-DP268
Issue A

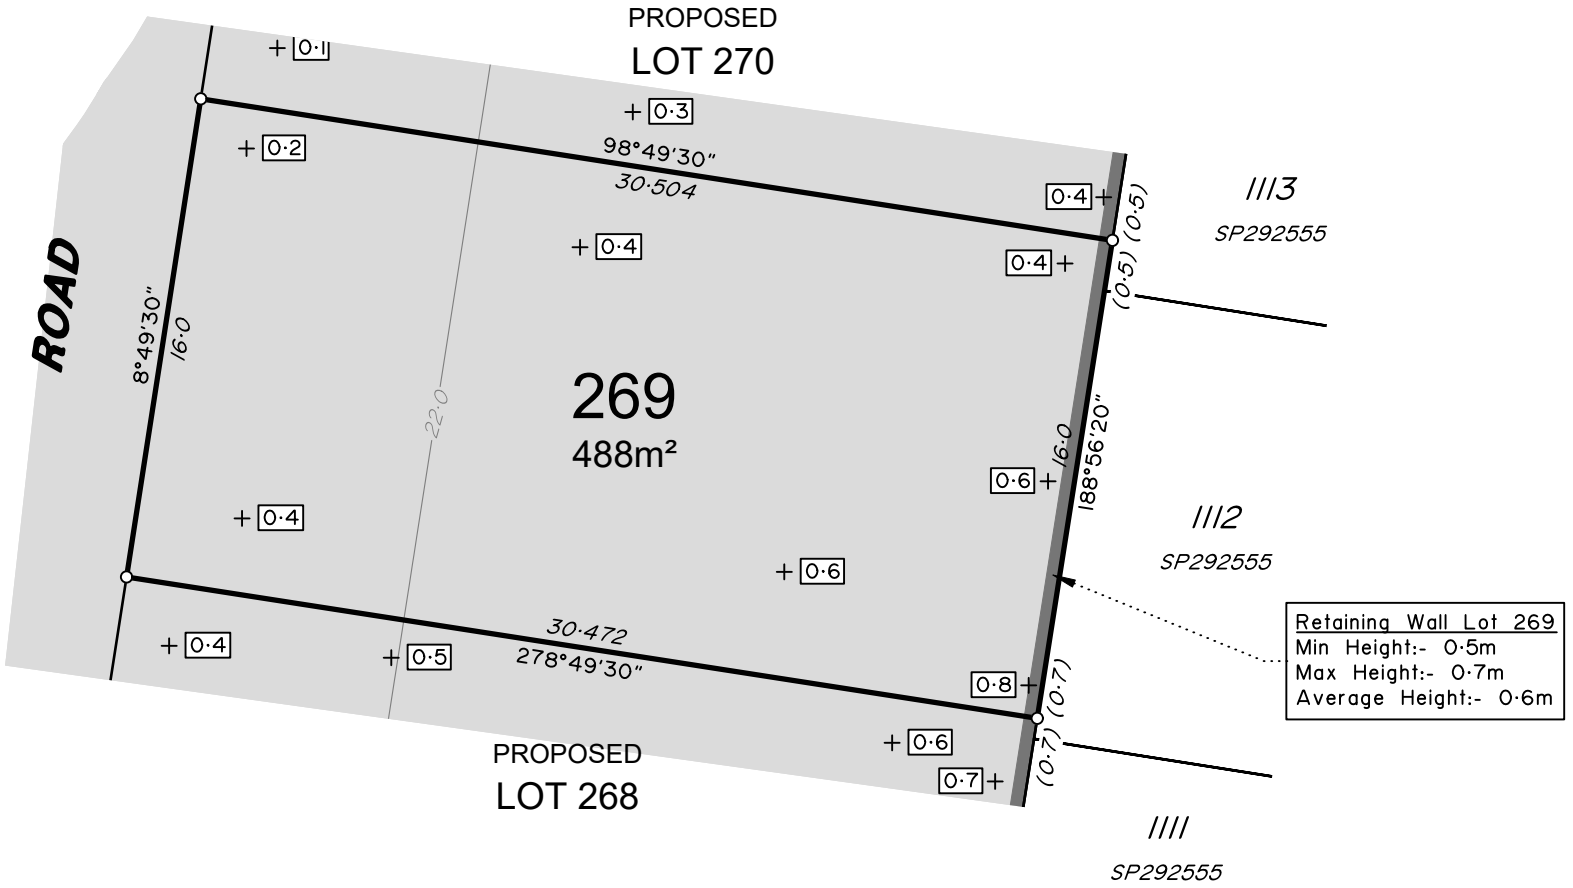

ADDITIONAL NOTES:
The Lot dimensions and area shown hereon are subject to final field survey and also to the requirements of Council and any other authority which may have requirements under any relevant legislation

Final surface contours shown hereon have been supplied by Egis.

Compaction of any fill material placed on this site shall be completed to level one inspection and testing services in accordance with AS3798-2007.

Depth of fill values are calculated to the lower of the pre-development surface and the ground surface from Survey.

Copyright © Veris Australia Pty Ltd February 2025.

0 — 12.5m 50 mm — 25m 100 mm — 37.5m 150 mm SCALE BAR

LEGEND

Final surface contours based on A.H.D. datum at an interval of 0.5m, shown as: —— 15·5 ——

Where applicable, areas to be filled are shown as:

Depth of fill, in metres, shown as:- +0·5

Retaining wall and retaining wall height, shown on the lower side of the wall, have been calculated from digital data supplied by Egis and shown as: (1.2)

Lilywood Landings
Stage 6
For
Lennium Group

IMPORTANT NOTES:
(These notes are an integral part of this plan)
This plan has been prepared for Lennium Group for the purposes of A Disclosure Plan Under the Land Sales Act 1984 (as amended).
It is not to be used by any other person or corporation or for any other purposes and is subject to the following limitations:

Please refer to the approved Development Application for conditions relating to the LOT and to approved Operational Works drawings for services location and possible easements.

THESE DESIGNS AND DRAWINGS ARE COPYRIGHT AND ARE NOT TO BE USED OR REPRODUCED WITHOUT THE WRITTEN PERMISSION OF VERIS

Data Sources
Cadastral Boundaries: 401871-LC01-L.dwg
Engineering Design: X_22-000082_6_BASE-20250130.dwg
Final Surface Contours: 22-000082-5-12-tin-design-20250130.dwg
Depth of Fill: 22-000082-5-12-depth-contour-0.1m-20250130.dwg
Retaining Walls: _22-000082_5-COMBINED-20250123.pdf

Issue	Revisions	Date	Drawn
A	Original	6/02/2025	TEM

Locality:	Lilywood
Local Authority:	Moreton Bay C. C.
Horizontal Meridian:	MGA, Zone56
Vertical Level Datum:	AHD
Scale:	1:250 @ A4
Designed:	Egis
Drawn:	TEM 9/07/2024
Checked:	DC
Plot Date:	11 Feb, 2025

Computer File Ref: 401871-St6-DP(A).dwg

DISCLOSURE PLAN
of Proposed Lot 269
being part of
Lot 9000
on SP347803

veris
BRISBANE (07) 3666 4700
WHITSUNDAYS (07) 4945 6600
MACKAY (07) 4957 9700
CAIRNS (07) 4252 9400
veris.com.au
ACN 615 735 727
Veris Australia Pty Ltd

Drawing No: 401871-DP269
Issue: A

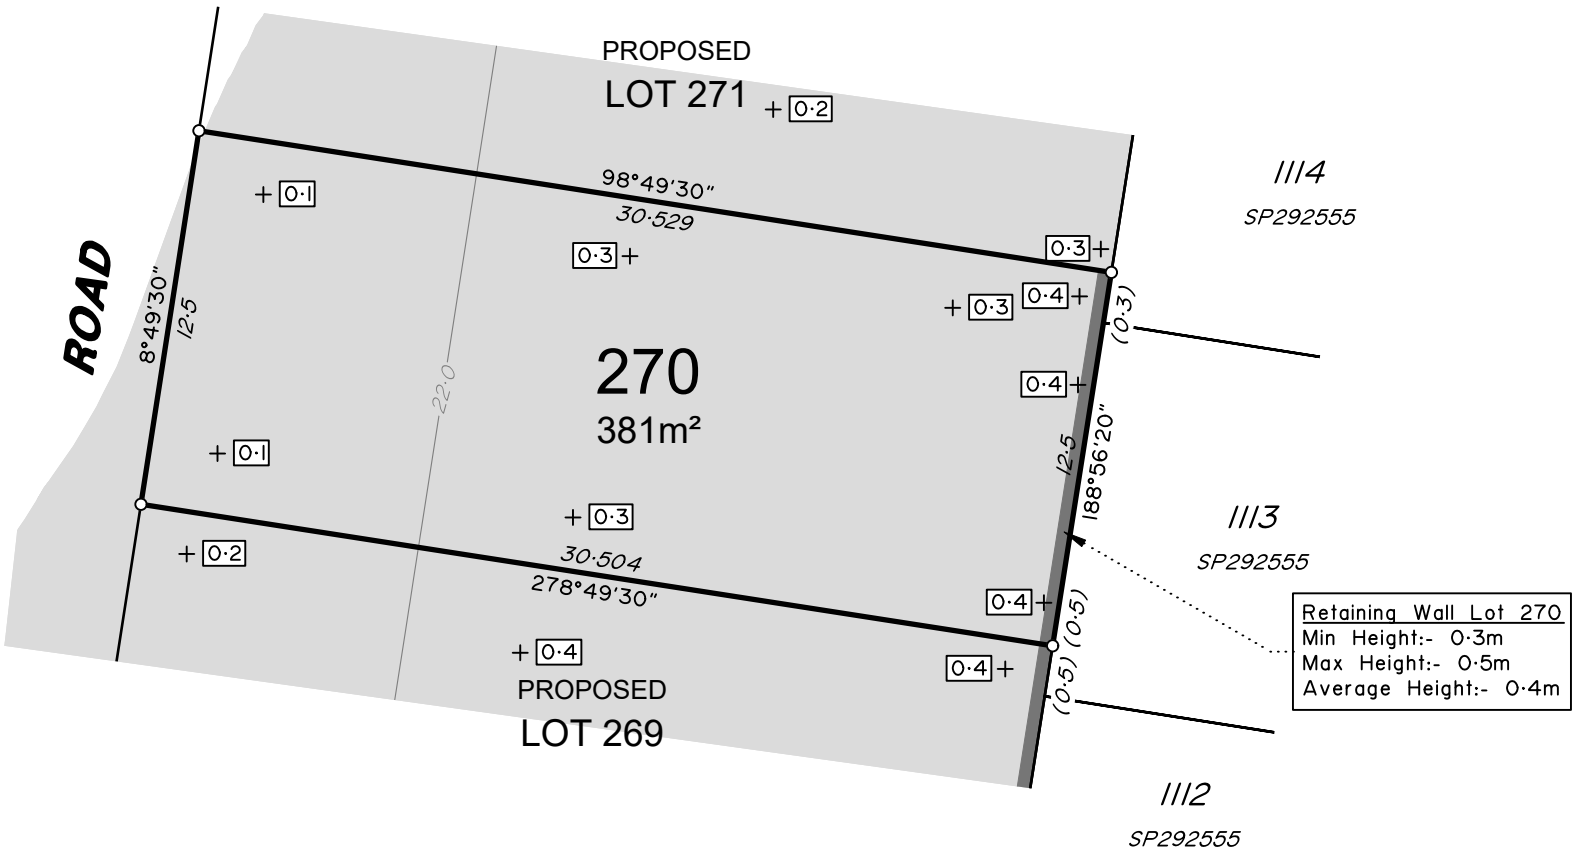

ADDITIONAL NOTES:
The Lot dimensions and area shown hereon are subject to final field survey and also to the requirements of Council and any other authority which may have requirements under any relevant legislation

Final surface contours shown hereon have been supplied by Egis.

Compaction of any fill material placed on this site shall be completed to level one inspection and testing services in accordance with AS3798-2007.

Depth of fill values are calculated to the lower of the pre-development surface and the ground surface from Survey.

Copyright © Veris Australia Pty Ltd February 2025.

0 12.5m 25m 37.5m
50 100 150 mm SCALE BAR

LEGEND

Final surface contours based on A.H.D. datum at an interval of 0.5m, shown as: —— 15·5 ——

Where applicable, areas to be filled are shown as:

Depth of fill, in metres, shown as:- +0·5

Retaining wall and retaining wall height, shown on the lower side of the wall, have been calculated from digital data supplied by Egis and shown as: (1.2)

Lilywood Landings
Stage 6
For
Lennium Group

IMPORTANT NOTES:
(These notes are an integral part of this plan)
This plan has been prepared for Lennium Group for the purposes of A Disclosure Plan Under the Land Sales Act 1984 (as amended).
It is not to be used by any other person or corporation or for any other purposes and is subject to the following limitations:

Please refer to the approved Development Application for conditions relating to the LOT and to approved Operational Works drawings for services location and possible easements.

THESE DESIGNS AND DRAWINGS ARE COPYRIGHT AND ARE NOT TO BE USED OR REPRODUCED WITHOUT THE WRITTEN PERMISSION OF VERIS

Data Sources
Cadastral Boundaries: 401871-LC01-L.dwg
Engineering Design: X_22-000082_6_BASE-20250130.dwg
Final Surface Contours: 22-000082-5-12-tin-design-20250130.dwg
Depth of Fill: 22-000082-5-12-depth-contour-0.1m-20250130.dwg
Retaining Walls: _22-000082_5-COMBINED-20250123.pdf

Issue	Revisions	Date	Drawn
A	Original	6/02/2025	TEM

Locality:	Lilywood
Local Authority:	Moreton Bay C. C.
Horizontal Meridian:	MGA, Zone56
Vertical Level Datum:	AHD
Scale:	1:250 @ A4
Designed:	Egis
Drawn:	TEM 9/07/2024
Checked:	DC
Plot Date:	11 Feb, 2025

Computer File Ref: 401871-St6-DP(A).dwg

DISCLOSURE PLAN of Proposed Lot 270 being part of Lot 9000 on SP347803

veris
BRISBANE (07) 3666 4700
WHITSUNDAYS (07) 4945 6600
MACKAY (07) 4957 9700
CAIRNS (07) 4252 9400
veris.com.au
ACN 615 735 727
Veris Australia Pty Ltd

Drawing No: 401871-DP270
Issue: A

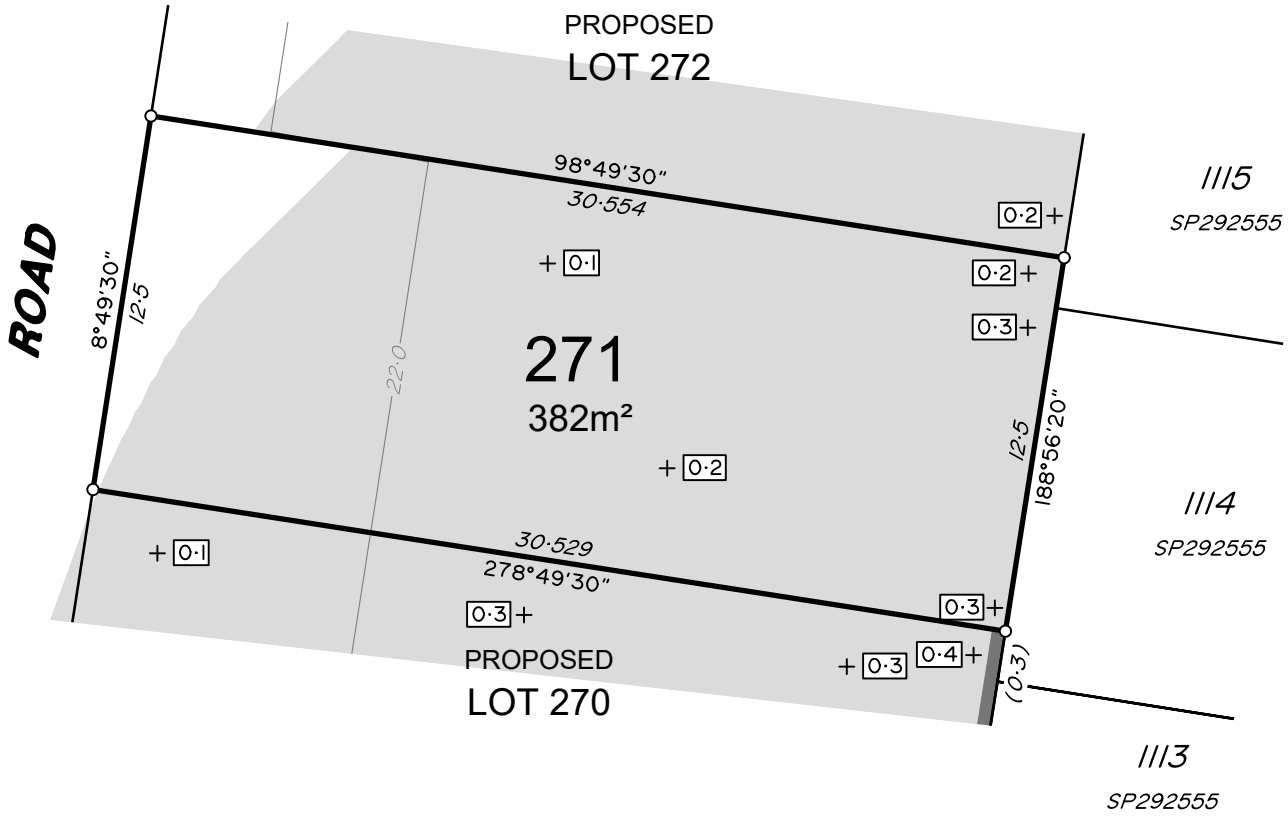

ADDITIONAL NOTES:
The Lot dimensions and area shown hereon are subject to final field survey and also to the requirements of Council and any other authority which may have requirements under any relevant legislation

Final surface contours shown hereon have been supplied by Egis.

Compaction of any fill material placed on this site shall be completed to level one inspection and testing services in accordance with AS3798-2007.

Depth of fill values are calculated to the lower of the pre-development surface and the ground surface from Survey.

Copyright © Veris Australia Pty Ltd February 2025.

LEGEND

Final surface contours based on A.H.D. datum at an interval of 0.5m, shown as: —— 15·5 ——

Where applicable, areas to be filled are shown as:

Depth of fill, in metres, shown as:- +0·5

Retaining wall and retaining wall height, shown on the lower side of the wall, have been calculated from digital data supplied by Egis and shown as:

(1.2)

0 — 12.5m 50 mm — 25m 100 mm — 37.5m 150 mm SCALE BAR

Lilywood Landings
Stage 6
For
Lennium Group

IMPORTANT NOTES:
(These notes are an integral part of this plan)
This plan has been prepared for Lennium Group for the purposes of A Disclosure Plan Under the Land Sales Act 1984 (as amended).
It is not to be used by any other person or corporation or for any other purposes and is subject to the following limitations:

Please refer to the approved Development Application for conditions relating to the LOT and to approved Operational Works drawings for services location and possible easements.

THESE DESIGNS AND DRAWINGS ARE COPYRIGHT AND ARE NOT TO BE USED OR REPRODUCED WITHOUT THE WRITTEN PERMISSION OF VERIS

Data Sources
Cadastral Boundaries: 401871-LC01-L.dwg
Engineering Design: X_22-000082_6_BASE-20250130.dwg
Final Surface Contours: 22-000082-5-12-tin-design-20250130.dwg
Depth of Fill: 22-000082-5-12-depth-contour-0.1m-20250130.dwg
Retaining Walls: _22-000082_5-COMBINED-20250123.pdf

Issue	Revisions	Date	Drawn
A	Original	6/02/2025	TEM

Locality:	Lilywood
Local Authority:	Moreton Bay C. C.
Horizontal Meridian:	MGA, Zone56
Vertical Level Datum:	AHD
Scale:	1:250 @ A4
Designed:	Egis
Drawn:	TEM 9/07/2024
Checked:	DC
Plot Date:	11 Feb, 2025

Computer File Ref: 401871-St6-DP(A).dwg

DISCLOSURE PLAN
of Proposed Lot 271
being part of
Lot 9000
on SP347803

veris

BRISBANE (07) 3666 4700
WHITSUNDAYS (07) 4945 6600
MACKAY (07) 4957 9700
CAIRNS (07) 4252 9400
veris.com.au
ACN 615 735 727
Veris Australia Pty Ltd

Drawing No: 401871-DP271
Issue: A

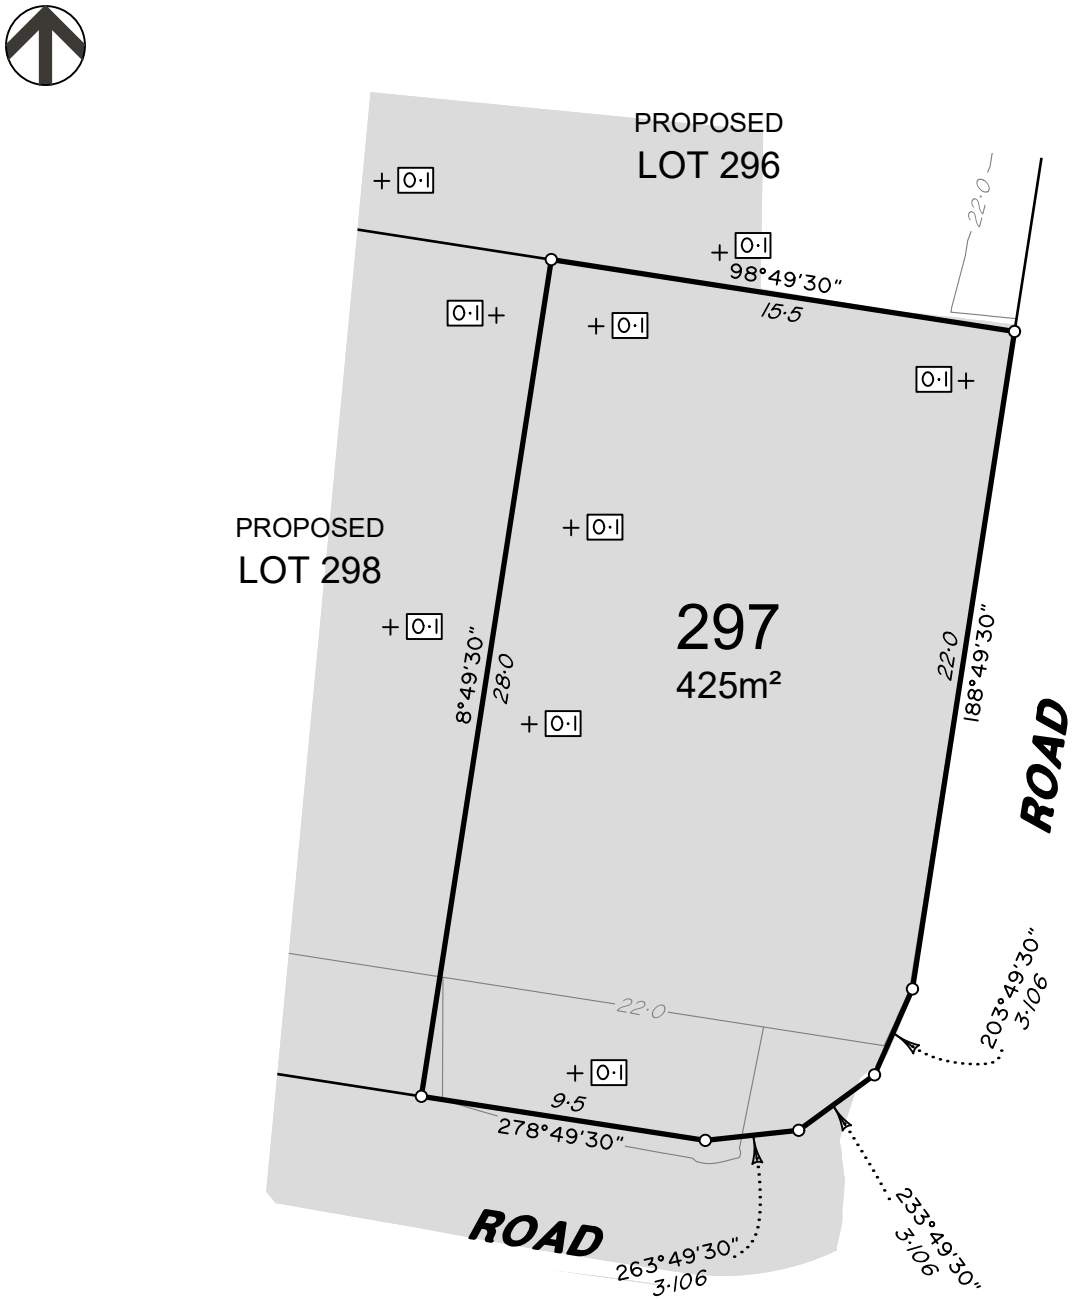

ADDITIONAL NOTES:
The Lot dimensions and area shown hereon are subject to final field survey and also to the requirements of Council and any other authority which may have requirements under any relevant legislation

Final surface contours shown hereon have been supplied by Egis.

Compaction of any fill material placed on this site shall be completed to level one inspection and testing services in accordance with AS3798-2007.

Depth of fill values are calculated to the lower of the pre-development surface and the ground surface from Survey.

Copyright © Veris Australia Pty Ltd February 2025.

LEGEND

Final surface contours based on A.H.D. datum at an interval of 0.5m, shown as: —— 15·5 ——

Where applicable, areas to be filled are shown as:

Depth of fill, in metres, shown as:- + 0·5

Retaining wall and retaining wall height, shown on the lower side of the wall, have been calculated from digital data supplied by Egis and shown as: (1.2)

Lilywood Landings
Stage 6
For
Lennium Group

IMPORTANT NOTES:
(These notes are an integral part of this plan)
This plan has been prepared for Lennium Group for the purposes of A Disclosure Plan Under the Land Sales Act 1984 (as amended).
It is not to be used by any other person or corporation or for any other purposes and is subject to the following limitations:

Please refer to the approved Development Application for conditions relating to the LOT and to approved Operational Works drawings for services location and possible easements.

THESE DESIGNS AND DRAWINGS ARE COPYRIGHT AND ARE NOT TO BE USED OR REPRODUCED WITHOUT THE WRITTEN PERMISSION OF VERIS

Data Sources
Cadastral Boundaries: 401871-LC01-L.dwg
Engineering Design: X_22-000082_6_BASE-20250130.dwg
Final Surface Contours: 22-000082-5-12-tin-design-20250130.dwg
Depth of Fill: 22-000082-5-12-depth-contour-0.1m-20250130.dwg
Retaining Walls: _22-000082_5-COMBINED-20250123.pdf

Issue	Revisions	Date	Drawn
A	Original	6/02/2025	TEM

Locality:	Lilywood
Local Authority:	Moreton Bay C. C.
Horizontal Meridian:	MGA, Zone56
Vertical Level Datum:	AHD
Scale:	1:250 @ A4
Designed:	Egis
Drawn:	TEM 9/07/2024
Checked:	DC
Plot Date:	11 Feb, 2025

Computer File Ref: 401871-St6-DP(A).dwg

DISCLOSURE PLAN of Proposed Lot 297 being part of Lot 9000 on SP347803

veris

BRISBANE (07) 3666 4700
WHITSUNDAYS (07) 4945 6600
MACKAY (07) 4957 9700
CAIRNS (07) 4252 9400
veris.com.au
ACN 615 735 727
Veris Australia Pty Ltd

Drawing No: 401871-DP297
Issue: A

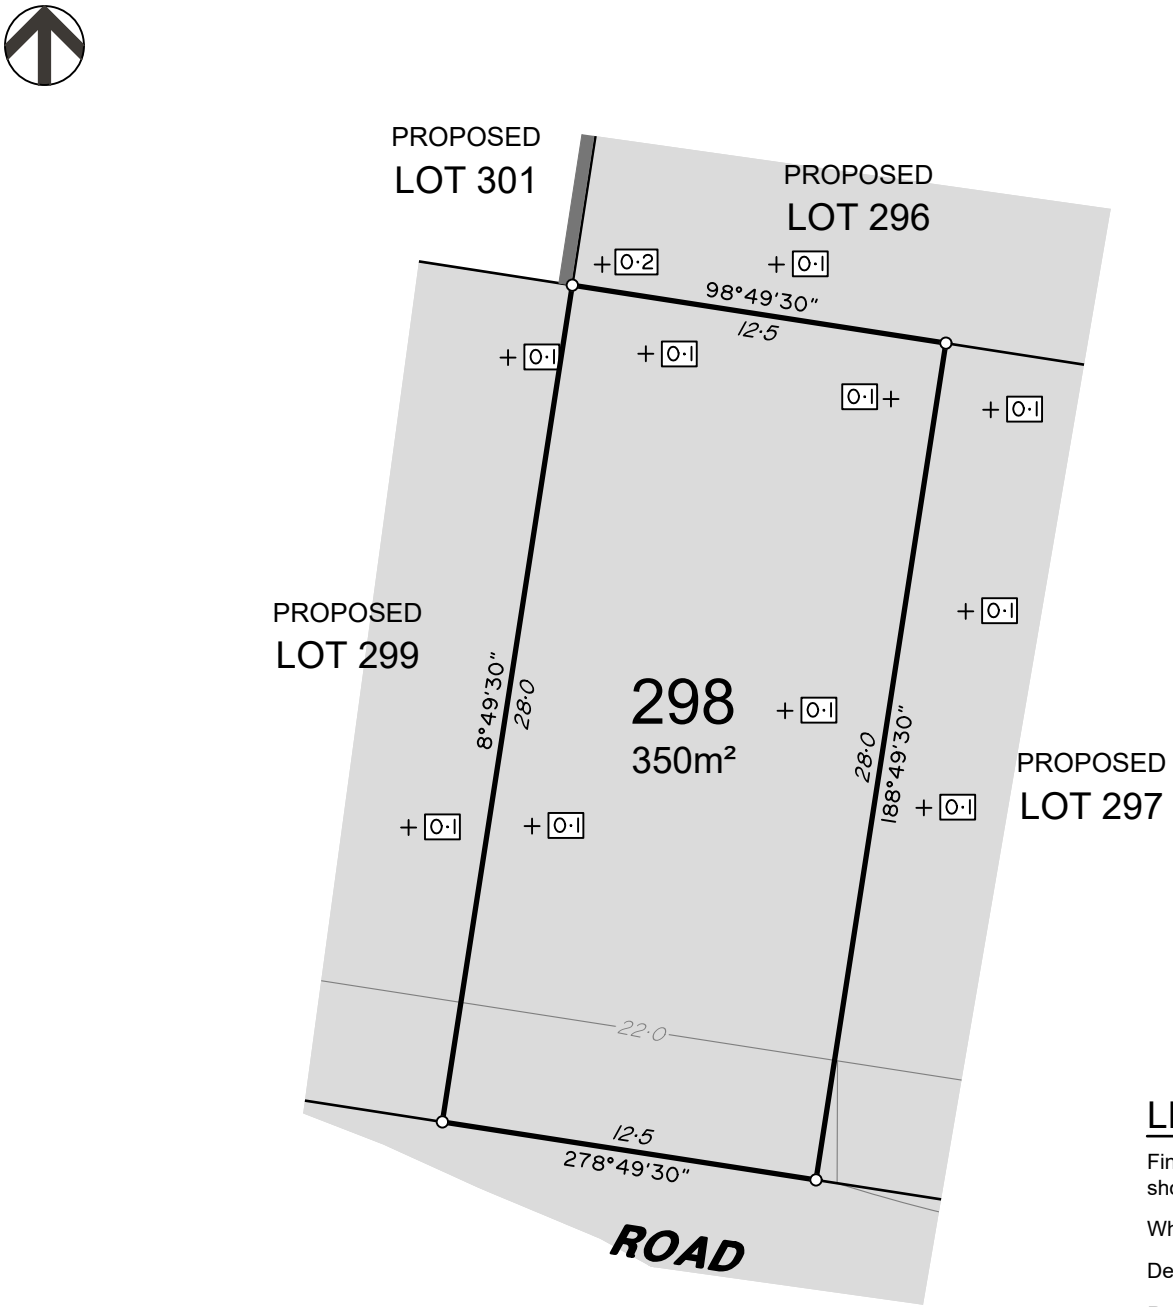

ADDITIONAL NOTES:
The Lot dimensions and area shown hereon are subject to final field survey and also to the requirements of Council and any other authority which may have requirements under any relevant legislation

Final surface contours shown hereon have been supplied by Egis.

Compaction of any fill material placed on this site shall be completed to level one inspection and testing services in accordance with AS3798-2007.

Depth of fill values are calculated to the lower of the pre-development surface and the ground surface from Survey.

Copyright © Veris Australia Pty Ltd February 2025.

LEGEND

Final surface contours based on A.H.D. datum at an interval of 0.5m, shown as: —— 15·5 ——

Where applicable, areas to be filled are shown as:

Depth of fill, in metres, shown as:- +0·5

Retaining wall and retaining wall height, shown on the lower side of the wall, have been calculated from digital data supplied by Egis and shown as: (1.2)

0 12.5m 25m 37.5m
50 mm 100 mm 150 mm SCALE BAR

Lilywood Landings
Stage 6
For
Lennium Group

IMPORTANT NOTES:
(These notes are an integral part of this plan)
This plan has been prepared for Lennium Group for the purposes of A Disclosure Plan Under the Land Sales Act 1984 (as amended).
It is not to be used by any other person or corporation or for any other purposes and is subject to the following limitations:

Please refer to the approved Development Application for conditions relating to the LOT and to approved Operational Works drawings for services location and possible easements.

THESE DESIGNS AND DRAWINGS ARE COPYRIGHT AND ARE NOT TO BE USED OR REPRODUCED WITHOUT THE WRITTEN PERMISSION OF VERIS

Data Sources
Cadastral Boundaries: 401871-LC01-L.dwg
Engineering Design: X_22-000082_6_BASE-20250130.dwg
Final Surface Contours: 22-000082-5-12-tin-design-20250130.dwg
Depth of Fill: 22-000082-5-12-depth-contour-0.1m-20250130.dwg
Retaining Walls: _22-000082_5-COMBINED-20250123.pdf

Issue	Revisions	Date	Drawn
A	Original	6/02/2025	TEM

Locality:	Lilywood
Local Authority:	Moreton Bay C. C.
Horizontal Meridian:	MGA, Zone56
Vertical Level Datum:	AHD
Scale:	1:250 @ A4
Designed:	Egis
Drawn:	TEM 9/07/2024
Checked:	DC
Plot Date:	11 Feb, 2025

Computer File Ref: 401871-St6-DP(A).dwg

DISCLOSURE PLAN
of Proposed Lot 298
being part of
Lot 9000
on SP347803

veris
BRISBANE (07) 3666 4700
WHITSUNDAYS (07) 4945 6600
MACKAY (07) 4957 9700
CAIRNS (07) 4252 9400
veris.com.au
ACN 615 735 727
Veris Australia Pty Ltd

Drawing No 401871-DP298
Issue A